TYPICAL SITE PLAN

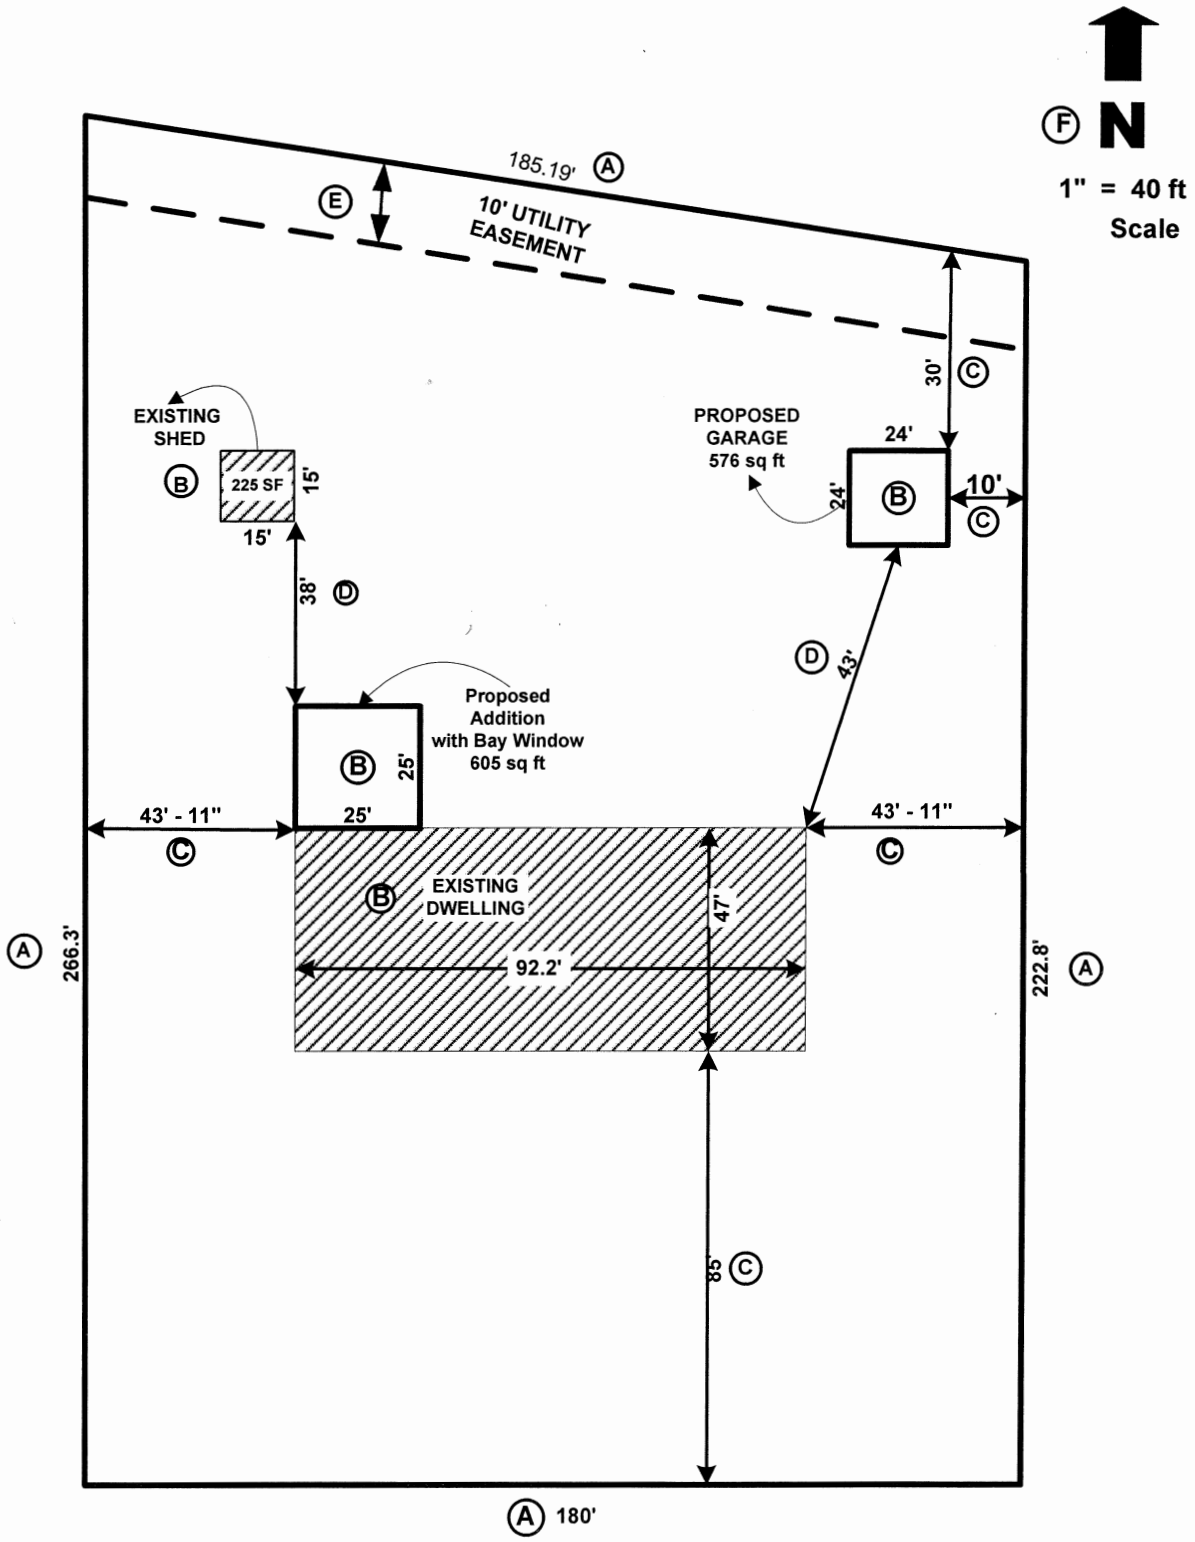

KINGS LANE

A. Indicate site dimensions.
B. Indicate location and size of existing and proposed structures.
C. Indicate distance to property lines on all structures being constructed or altered.
D. Indicate distance between new and existing structures.
E. Indicate location of any known easements.
F. Indicate scale drawing made to.