2 A3.1 NORTH ELEVATION

FRONT ELEVATION

3/16"=1'-0"

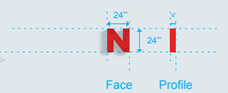

.080 Aluminum Channel Letter
.063 4" Return
Painted Gloss Red
Red Flexible LED Neon
Face Mounted

13' x 2' = 26 sf

Painted Red
PMS 485

16' x 6' = 96 sf

1 A3.1 WEST ELEVATION

SIDE ELEVATION

3/16"=1'-0"

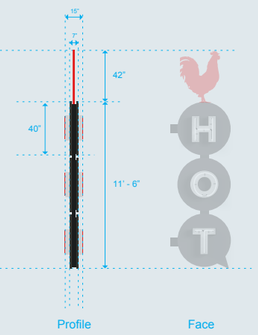

.5" Aluminum Backer
.5" Aluminum Letter
White Flexible LED Neon
Face Mounted

10.5 sf ea x 4 = 41.875 sf

.25" Aluminum Layered
PMS Match 485C/White
Flush Mount

4' x 3' =12 sf

ISRAEL & associates, p.c. architects
www.ia-arch.com

PROJECT TITLE
HATTIE B'S GERMANTOWN
DATE: 20 JUNE 2016
PROJECT ADDRESS
ROSA PARKS BLVD NASHVILLE, ALABAMA 37208
PROJECT NUMBER
819
SHEET NUMBER
A3.2

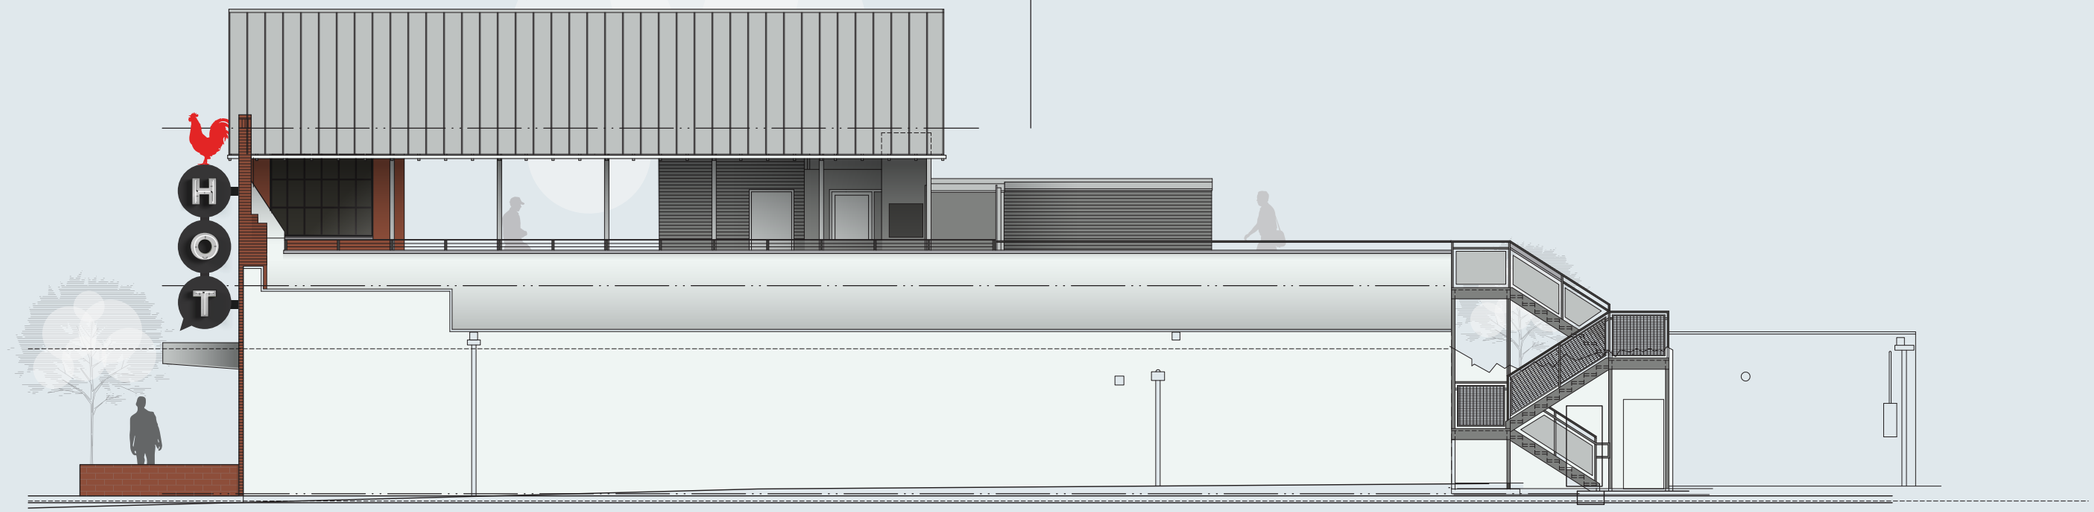

1 A4.1 2 A4.1 3 A4.1

2 A3.2 SOUTH ELEVATION

BACK ELEVATION

3/16"=1'-0"

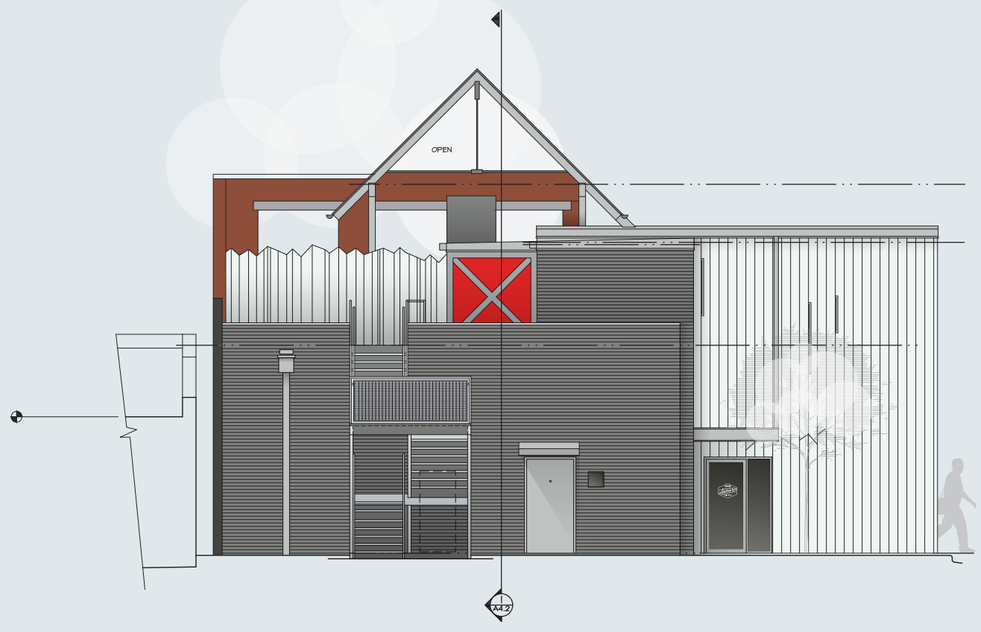

1 A4.2

1 A3.2 EAST ELEVATION

SIDE ELEVATION

3/16"=1'-0"

ISRAEL & associates, P.C. architects
www.ia-arch.com

PROJECT TITLE

HATTIE B'S GERMANTOWN

DATE: 20 JUNE 2016

PROJECT ADDRESS

ROSA PARKS BLVD
NASHVILLE, ALABAMA
37208

PROJECT NUMBER

819

SHEET NUMBER

A3.2