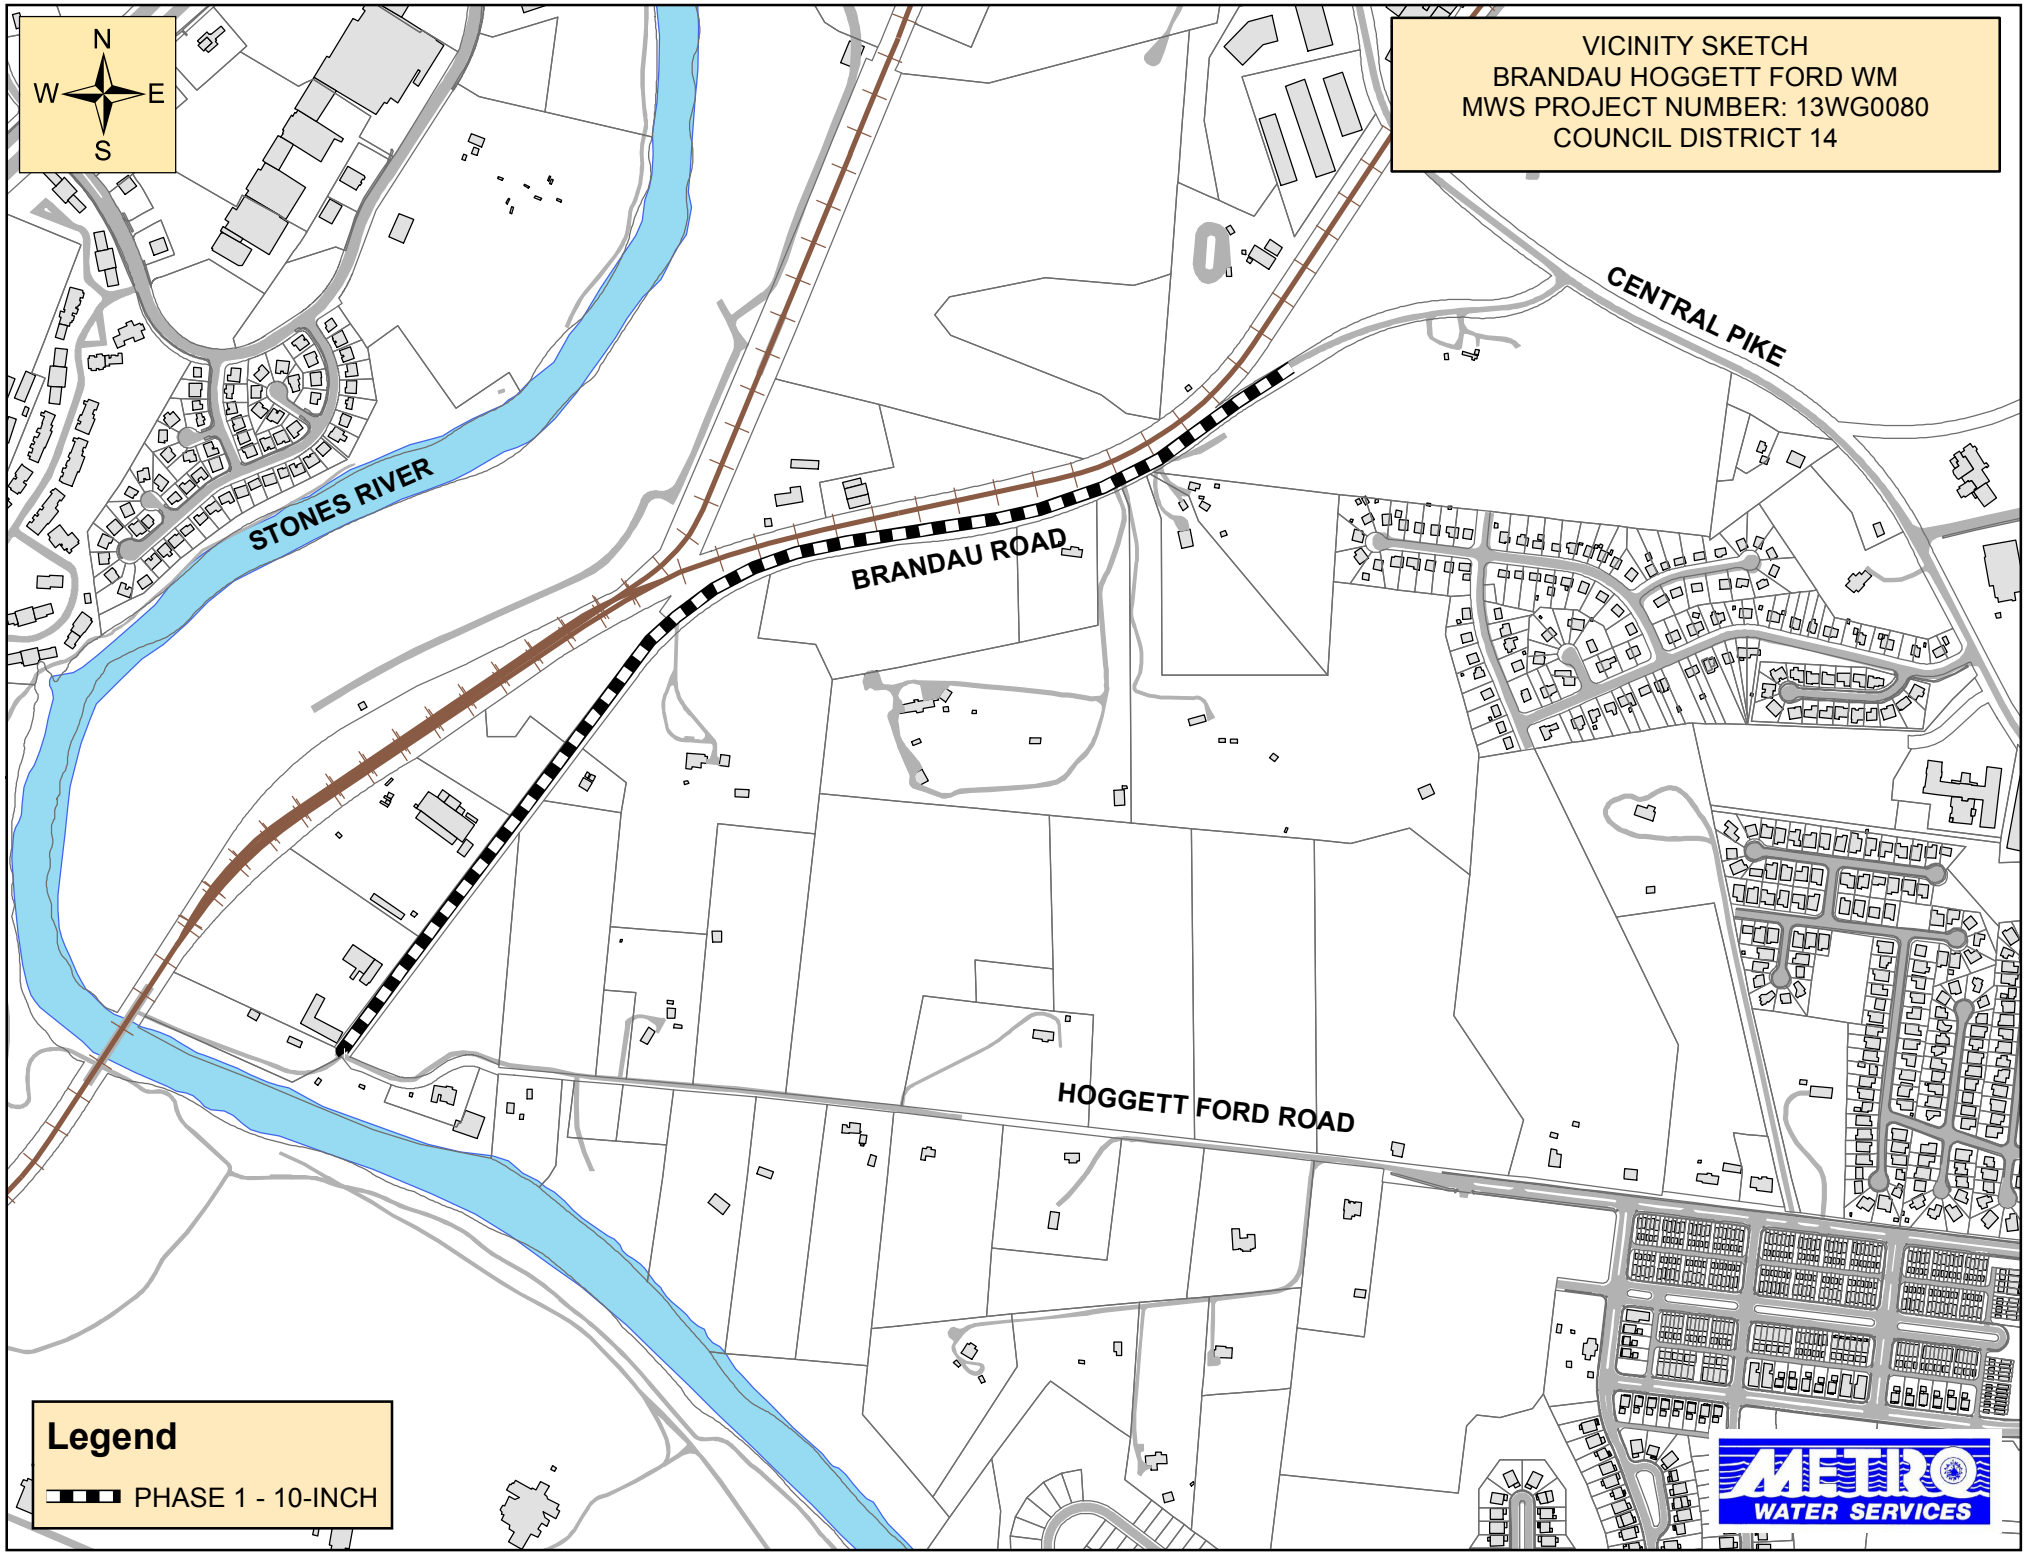
VICINITY SKETCH
BRANDAU HOGGETT FORD WM
MWS PROJECT NUMBER: 13WG0080
COUNCIL DISTRICT 14
N
W
E
S
STONES RIVER
BRANDAU ROAD
CENTRAL PIKE
HOGGETT FORD ROAD
Legend
PHASE 1 - 10-INCH
METRO
WATER SERVICES