Urban Design Associates 2013

DOWNTOWN NASHVILLE PARKS & GREENWAY DIAGRAM

- GREENWAY/PROTECTED BIKE LANE
- MUSIC CITY BIKEWAY/PRIMARY ON ROAD BIKE FACILITY
- PROPOSED GREENWAY/PROTECTED BIKE LANE CONNECTION
- PARK
- RIVER

Hawkins Partners, Inc.
landscape architects

9/2/2014

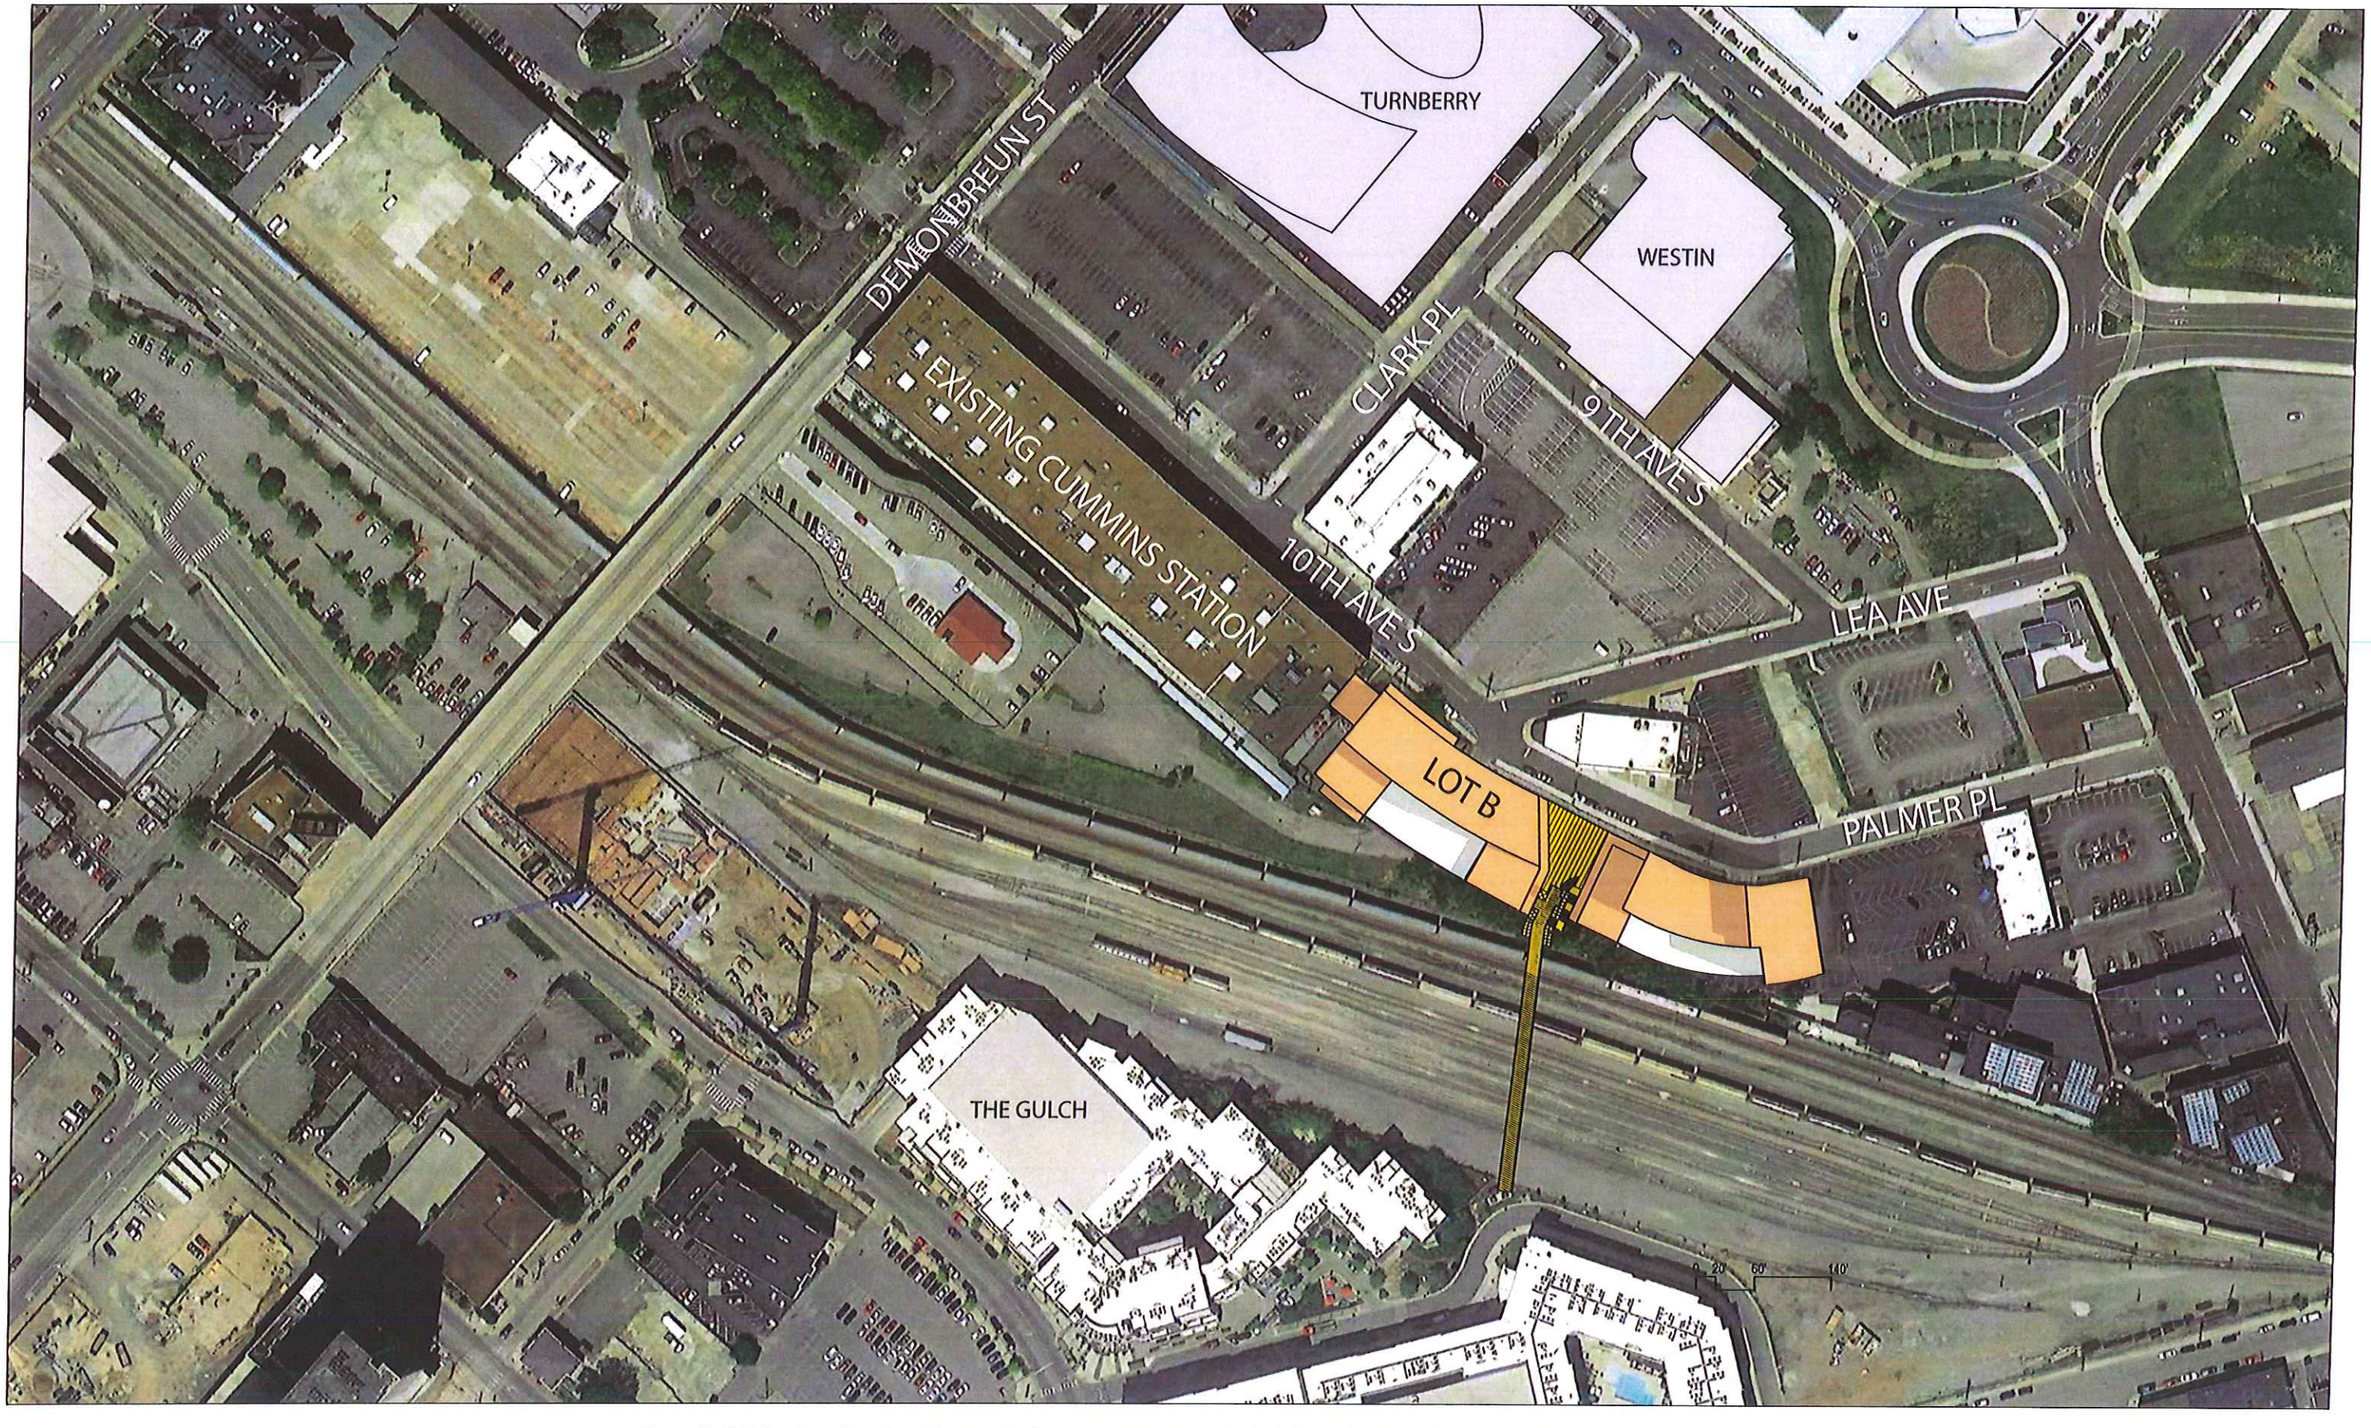

CUMMINS STATION - DZL MANAGEMENT

NASHVILLE, TN

Perkins Eastman

1:150 0' 20' 60' 140'

N

SITE PLAN
02/25/15

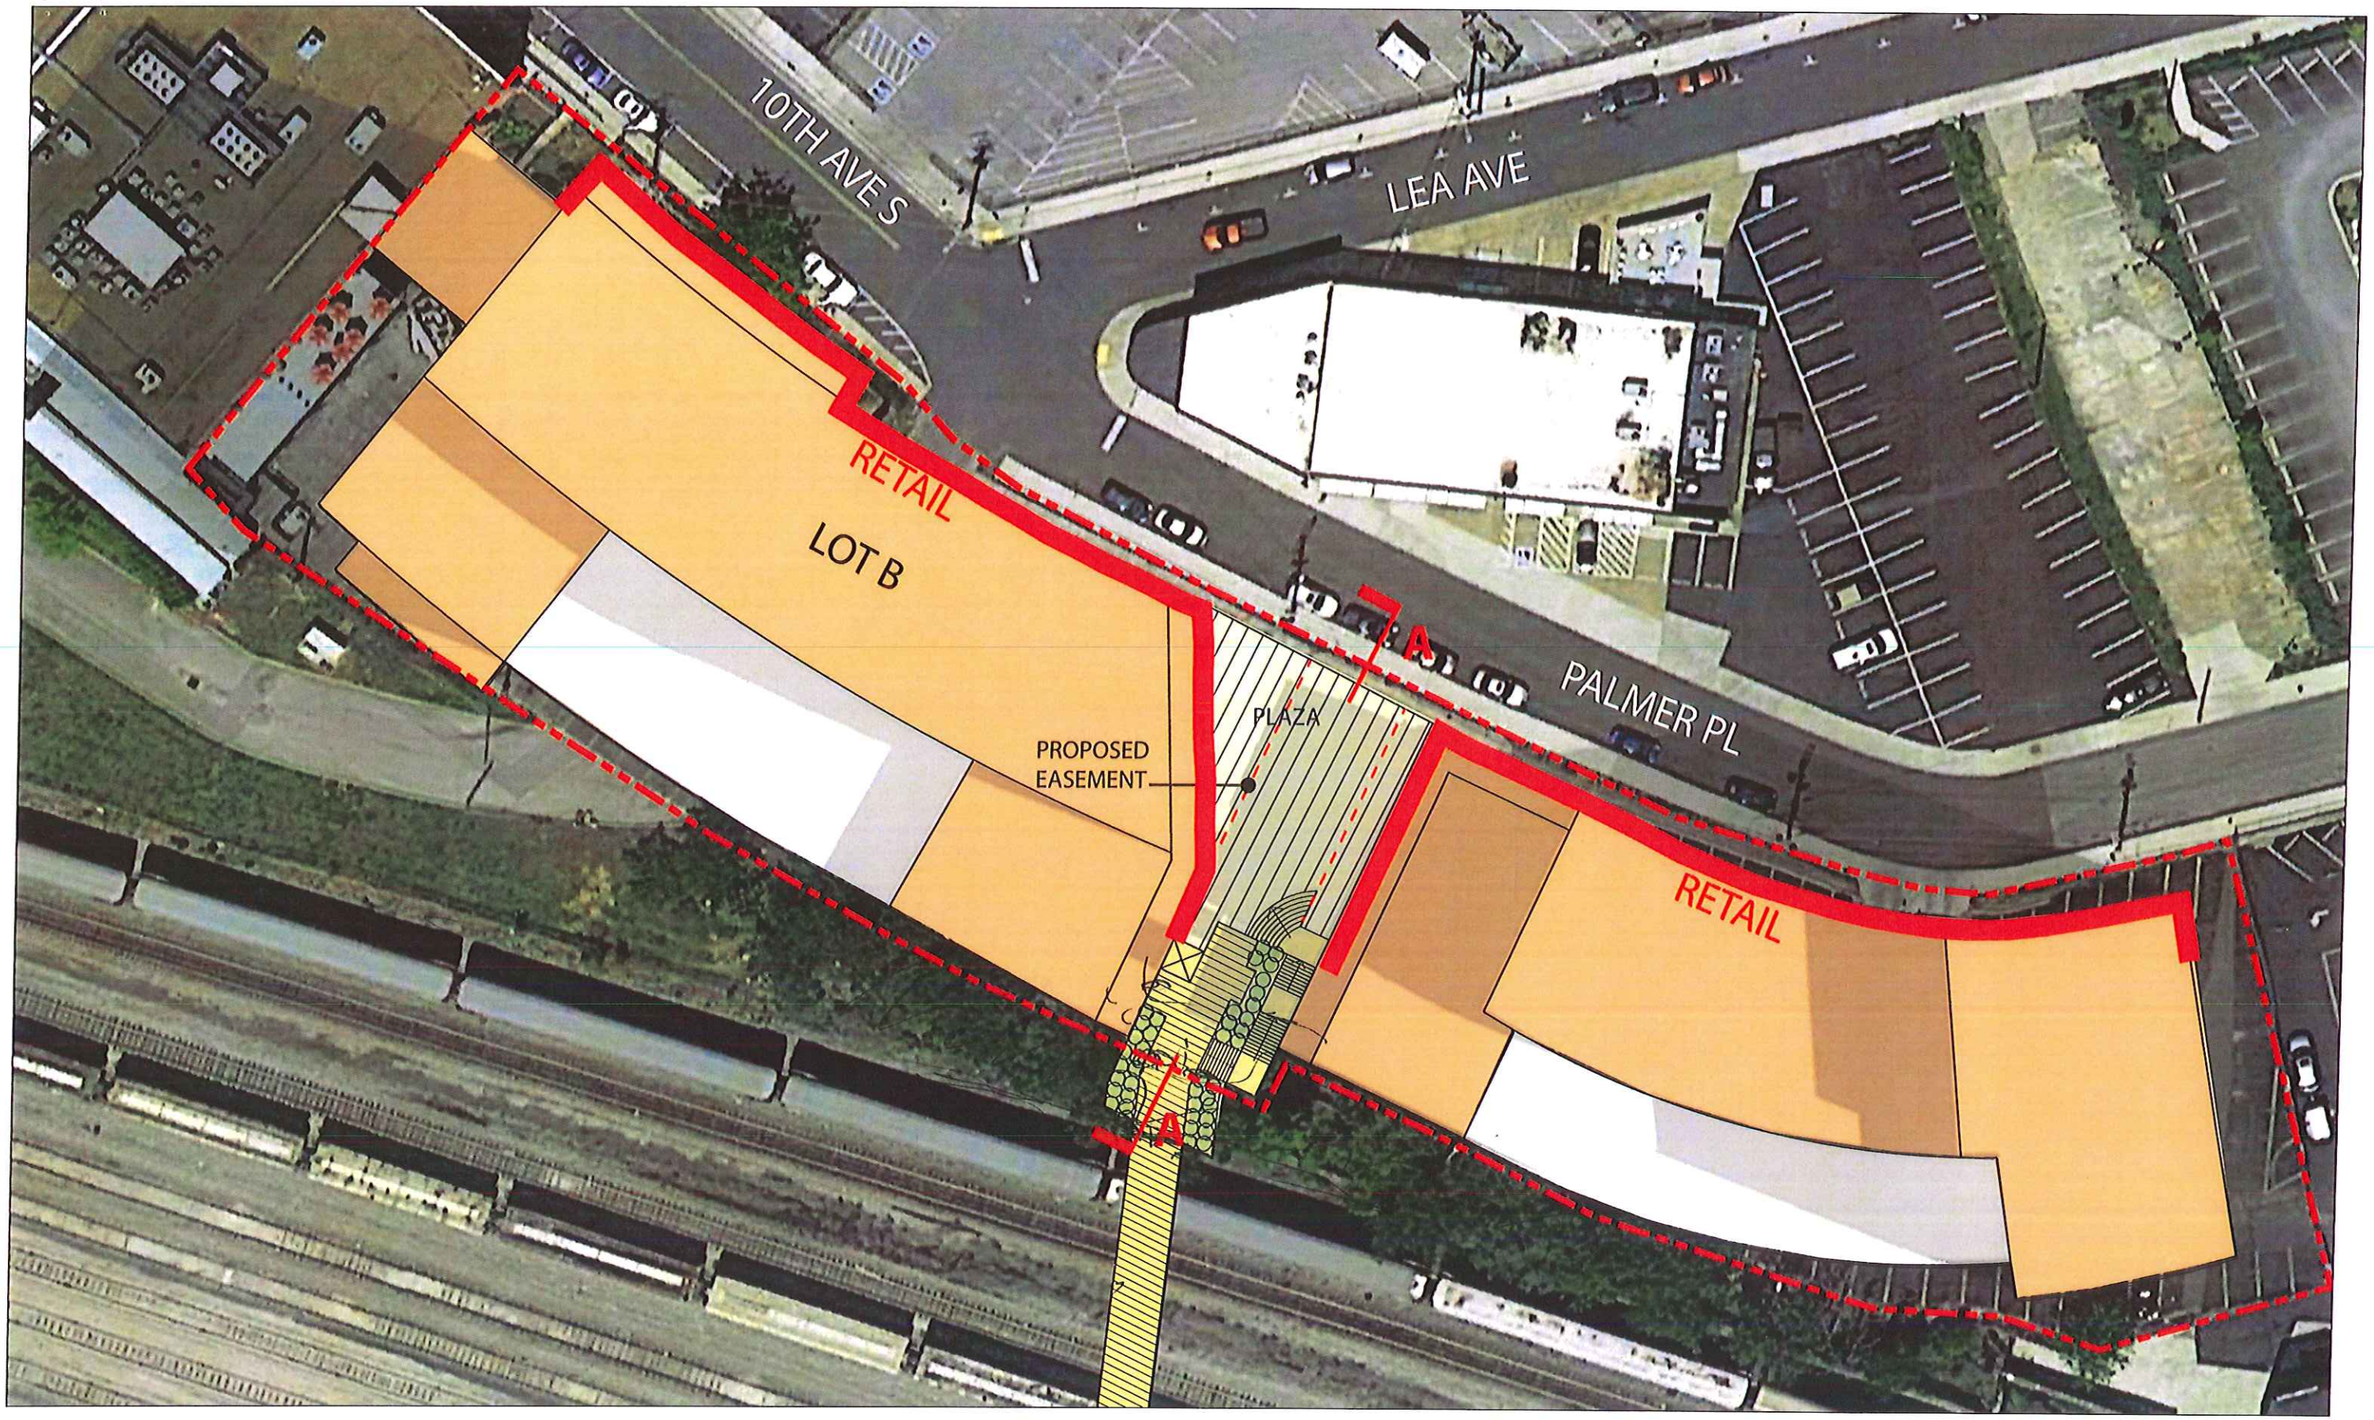

Perkins Eastman

CUMMINS STATION - DZL MANAGEMENT

NASHVILLE, TN

1:40 0 20′ 60′ 140′

N

PLAN
02/25/15

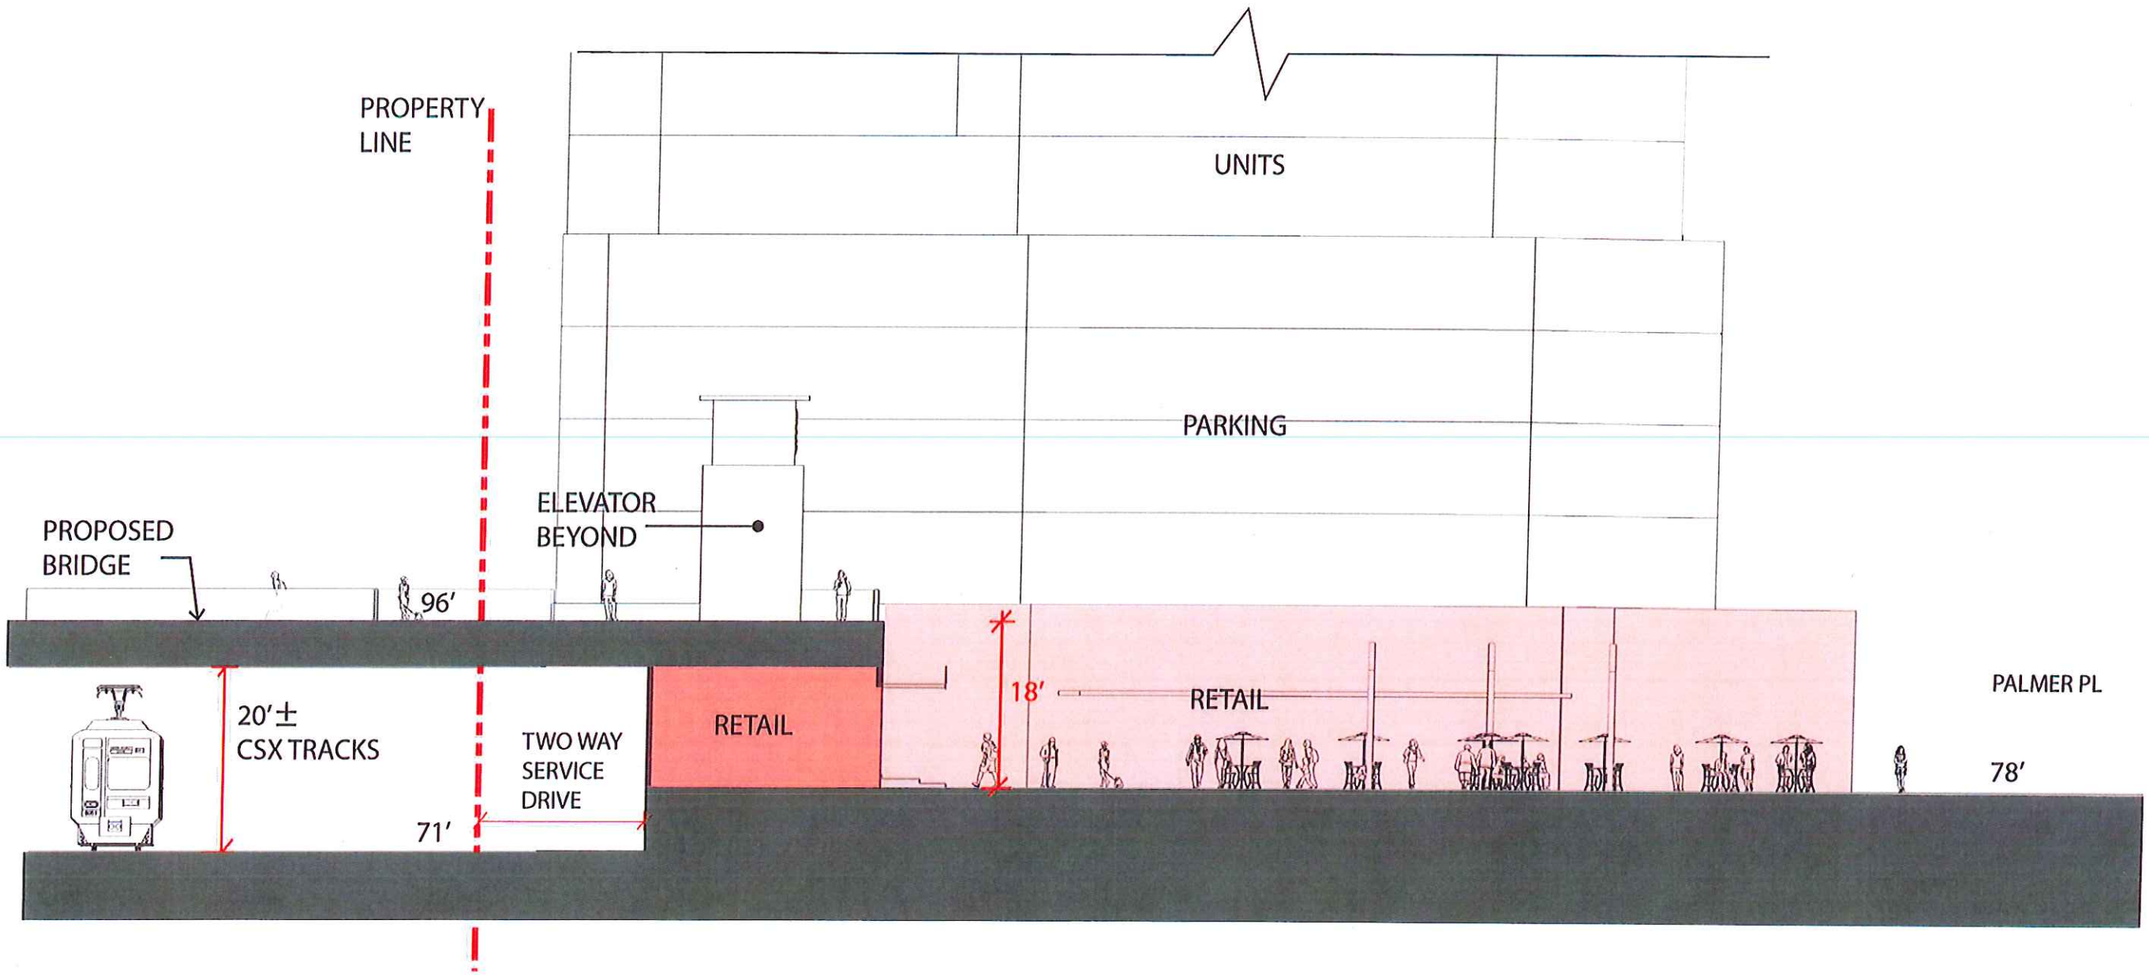

CONCEPT SECTION A-A

0′1″=16′ 0′ 10′ 30′ 70′

CUMMINS STATION - DZL MANAGEMENT

NASHVILLE, TN

Perkins Eastman

SECTION
02/25/15

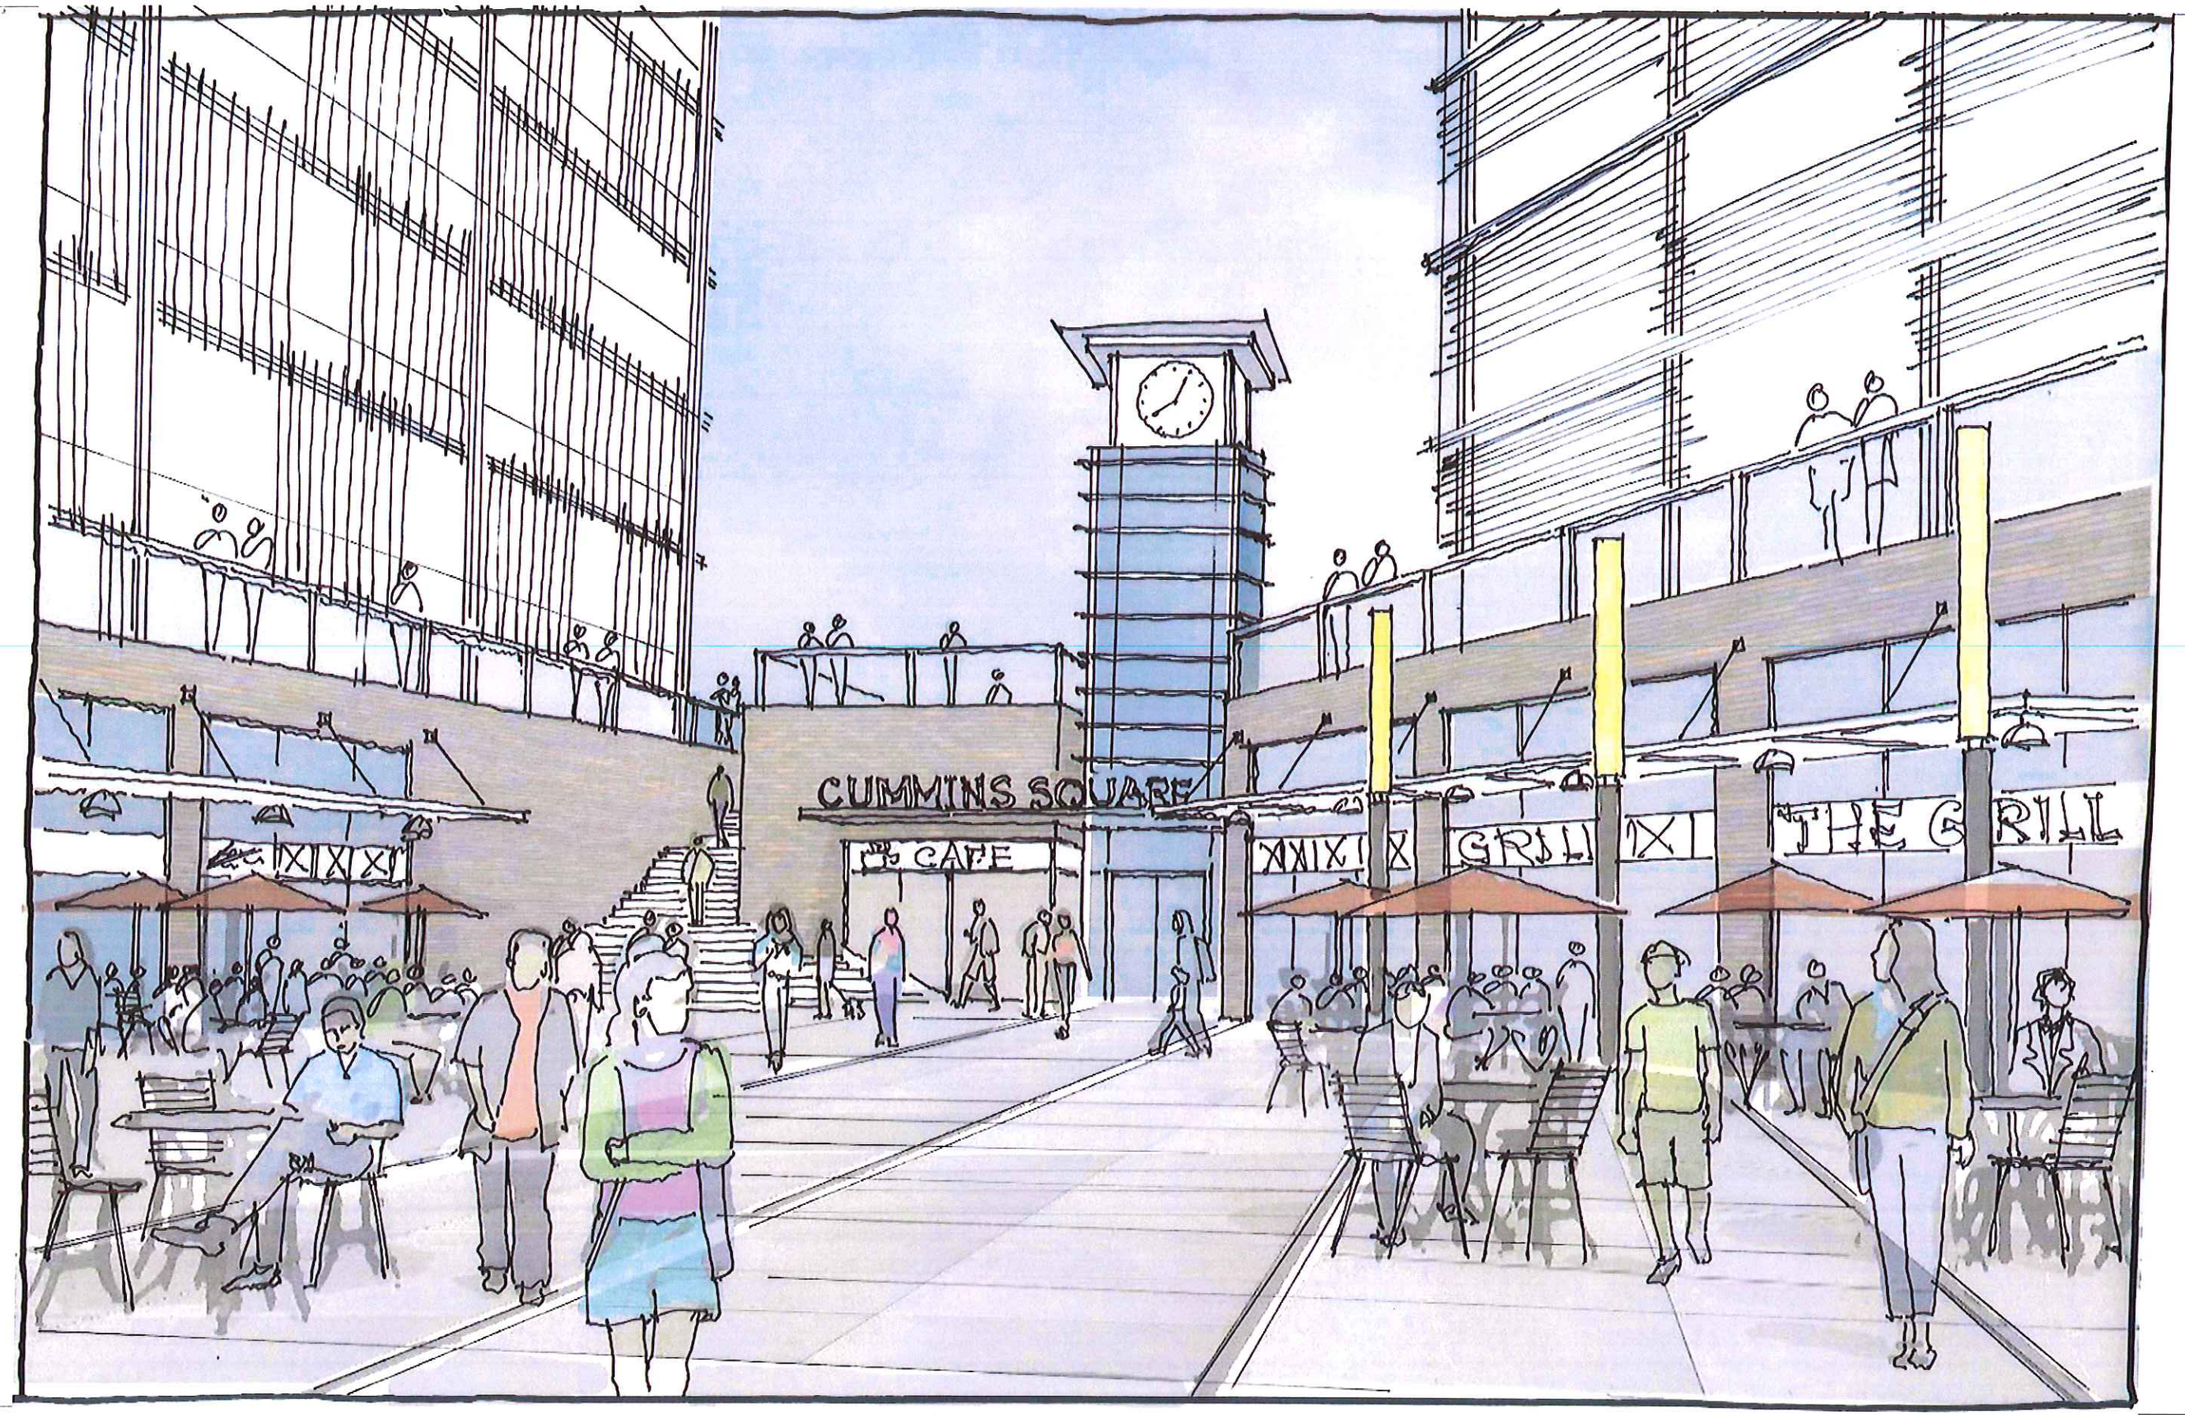

Perkins Eastman

CUMMINS SQUARE - DZL MANAGEMENT

NASHVILLE, TN

STREET LEVEL VIEW
02/25/15

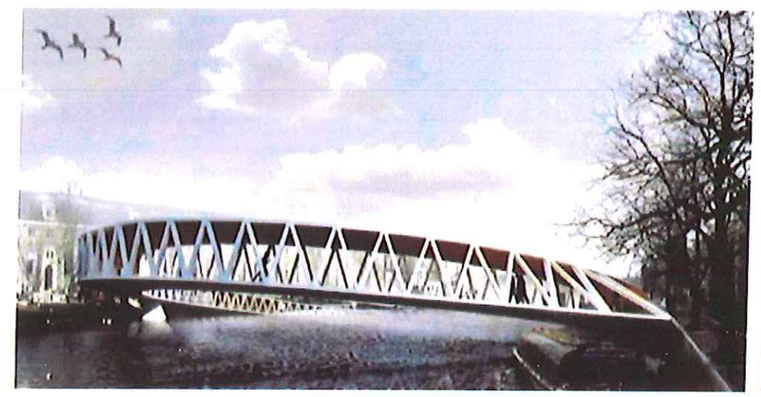

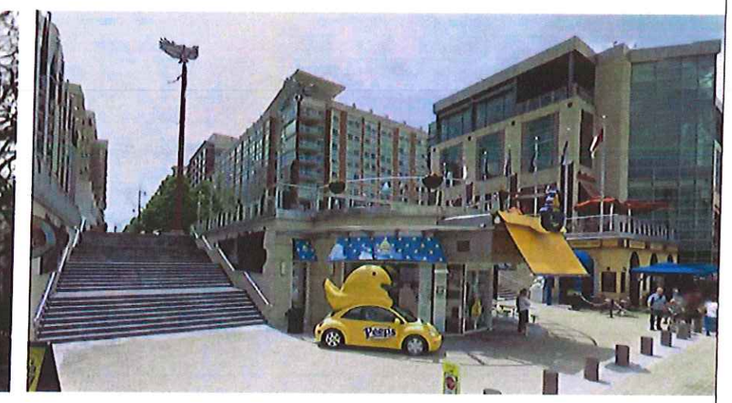

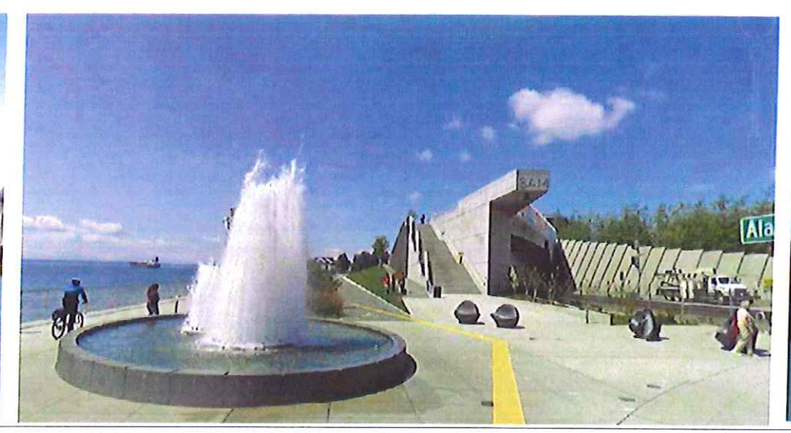

CUMMINS STATION - DZL MANAGEMENT

NASHVILLE, TN

Perkins Eastman

BRIDGE PRECEDENTS
02/25/15