Exhibit 1

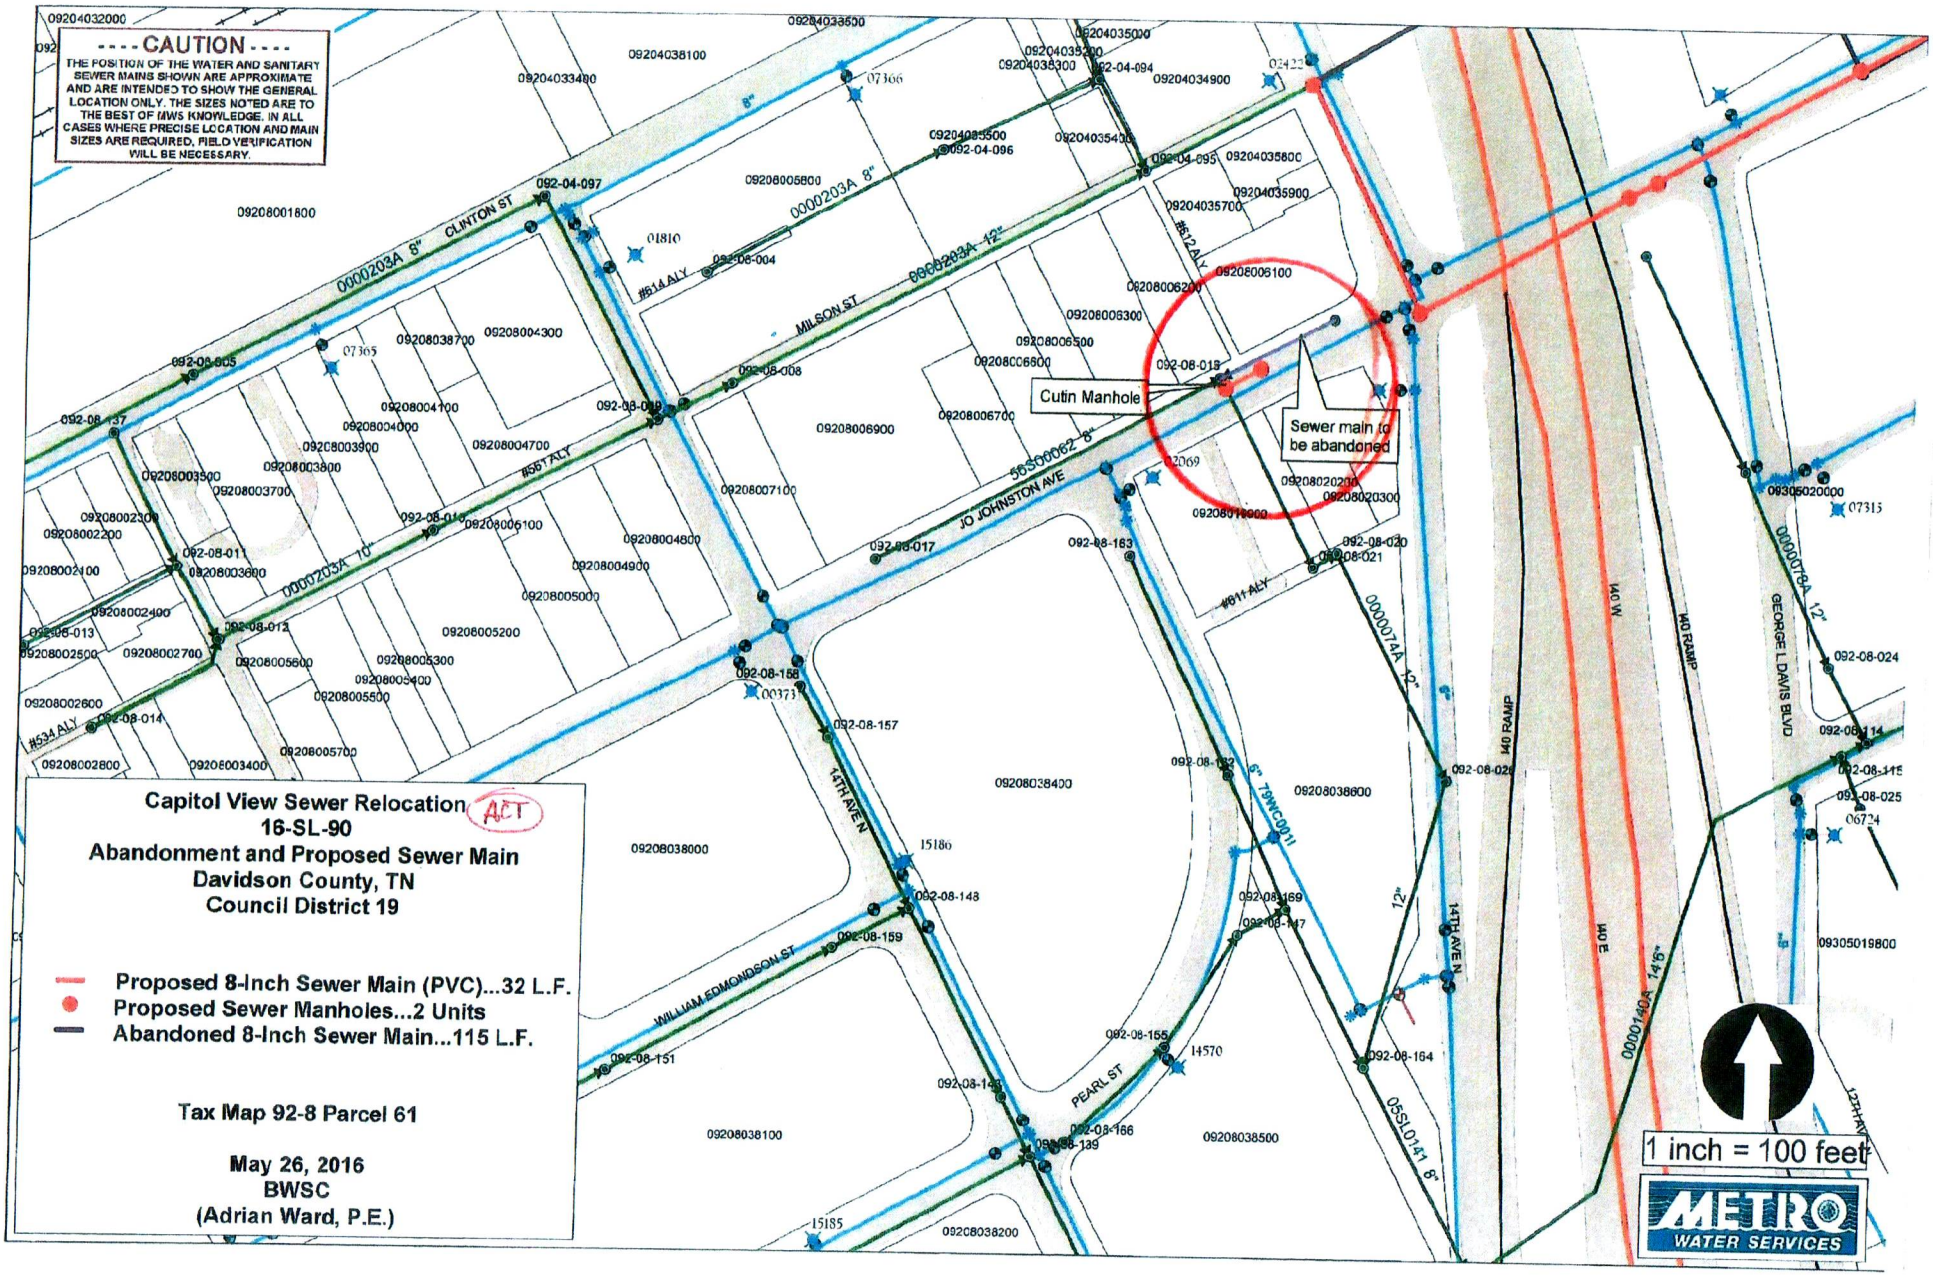

Capitol View Sewer Relocation ACT
16-SL-90
Abandonment and Proposed Sewer Main
Davidson County, TN
Council District 19

Proposed 8-Inch Sewer Main (PVC)...32 L.F.
Proposed Sewer Manholes...2 Units
Abandoned 8-Inch Sewer Main...115 L.F.

Tax Map 92-8 Parcel 61

May 26, 2016
BWSC
(Adrian Ward, P.E.)