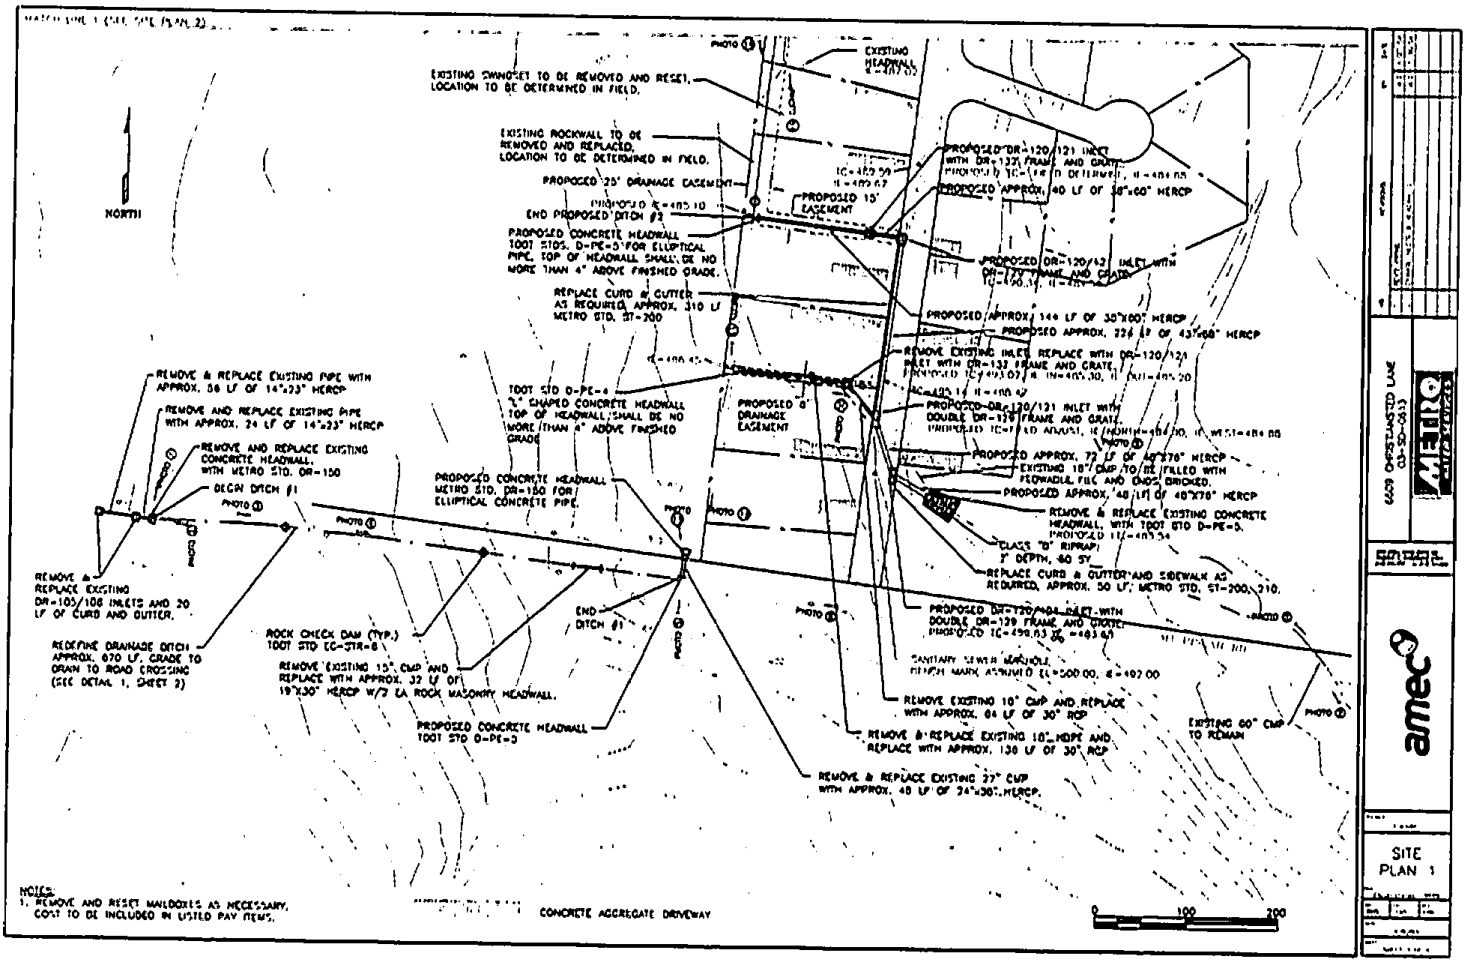

NORTH
EXISTING SWINGSET TO BE REMOVED AND RESET, LOCATION TO BE DETERMINED IN FIELD.
EXISTING ROCKWALL TO BE REMOVED AND REPLACED, LOCATION TO BE DETERMINED IN FIELD.
PROPOSED 25' DRAINAGE EASEMENT
END PROPOSED DITCH #2
PROPOSED CONCRETE HEADWALL TOOT STDS. D-PE-5 FOR ELLIPTICAL PIPE. TOP OF HEADWALL SHALL BE NO MORE THAN 4" ABOVE FINISHED GRADE.
REPLACE CURB & GUTTER AS REQUIRED, APPROX. 310 LF METRO STD. ST-200
EXISTING HEADWALL
PROPOSED 15' EASEMENT
PROPOSED DR-120/121 INLET WITH DR-132 FRAME AND GRATE.
PROPOSED APPROX. 40 LF OF 38"x60" HERCP
PROPOSED DR-120/121 INLET WITH DR-129 FRAME AND GRATE.
PROPOSED APPROX. 144 LF OF 38"x60" HERCP
PROPOSED APPROX. 224 LF OF 43"x68" HERCP
REMOVE EXISTING INLET, REPLACE WITH DR-120/121 INLET WITH DR-132 FRAME AND GRATE.
PROPOSED DR-120/121 INLET WITH DOUBLE DR-129 FRAME AND GRATE.
PROPOSED APPROX. 72 LF OF 48"x76" HERCP
EXISTING 18" CMP TO BE FILLED WITH FEDWADLE FILL AND ENDS BRICKED.
PROPOSED APPROX. 48 LF OF 48"x76" HERCP
REMOVE & REPLACE EXISTING CONCRETE HEADWALL, WITH TOOT STD D-PE-5.
CLASS "D" RIPRAP, 2' DEPTH, 60 SY
REPLACE CURB & GUTTER AND SIDEWALK AS REQUIRED, APPROX. 50 LF, METRO STD. ST-200, 210.
PROPOSED DR-120/104 INLET WITH DOUBLE DR-129 FRAME AND GRATE.
SANITARY SEWER MANHOLE, BENCH MARK ASSUMED EL=500.00, #=492.00
REMOVE EXISTING 18" CMP AND REPLACE WITH APPROX. 64 LF OF 30" RCP
REMOVE & REPLACE EXISTING 18" HDPE AND REPLACE WITH APPROX. 138 LF OF 30" RCP
REMOVE & REPLACE EXISTING 27" CMP WITH APPROX. 48 LF OF 24"x38" HERCP.
EXISTING 60" CMP TO REMAIN
TOOT STD D-PE-4 "L" SHAPED CONCRETE HEADWALL TOP OF HEADWALL SHALL BE NO MORE THAN 4" ABOVE FINISHED GRADE
PROPOSED 8' DRAINAGE EASEMENT
PROPOSED CONCRETE HEADWALL METRO STD. DR-150 FOR ELLIPTICAL CONCRETE PIPE.
REMOVE & REPLACE EXISTING PIPE WITH APPROX. 56 LF OF 14"x23" HERCP
REMOVE AND REPLACE EXISTING PIPE WITH APPROX. 24 LF OF 14"x23" HERCP
REMOVE AND REPLACE EXISTING CONCRETE HEADWALL, WITH METRO STD. DR-150
BEGIN DITCH #1
REMOVE & REPLACE EXISTING DR-105/108 INLETS AND 20 LF OF CURB AND GUTTER.
REDEFINE DRAINAGE DITCH APPROX. 670 LF, GRADE TO DRAIN TO ROAD CROSSING (SEE DETAIL 1, SHEET 2)
ROCK CHECK DAM (TYP.) TOOT STD EC-STR-6
REMOVE EXISTING 15" CMP AND REPLACE WITH APPROX. 32 LF OF 19"X30" HERCP W/2 EA ROCK MASONRY HEADWALL.
PROPOSED CONCRETE HEADWALL TOOT STD D-PE-5
END DITCH #1
CONCRETE AGGREGATE DRIVEWAY
0 100 200
NOTES:
1. REMOVE AND RESET MAILBOXES AS NECESSARY. COST TO BE INCLUDED IN LISTED PAY ITEMS.
6609 CHRISTIANSTED LANE
03-SD-0613
METRO
amec
SITE PLAN 1