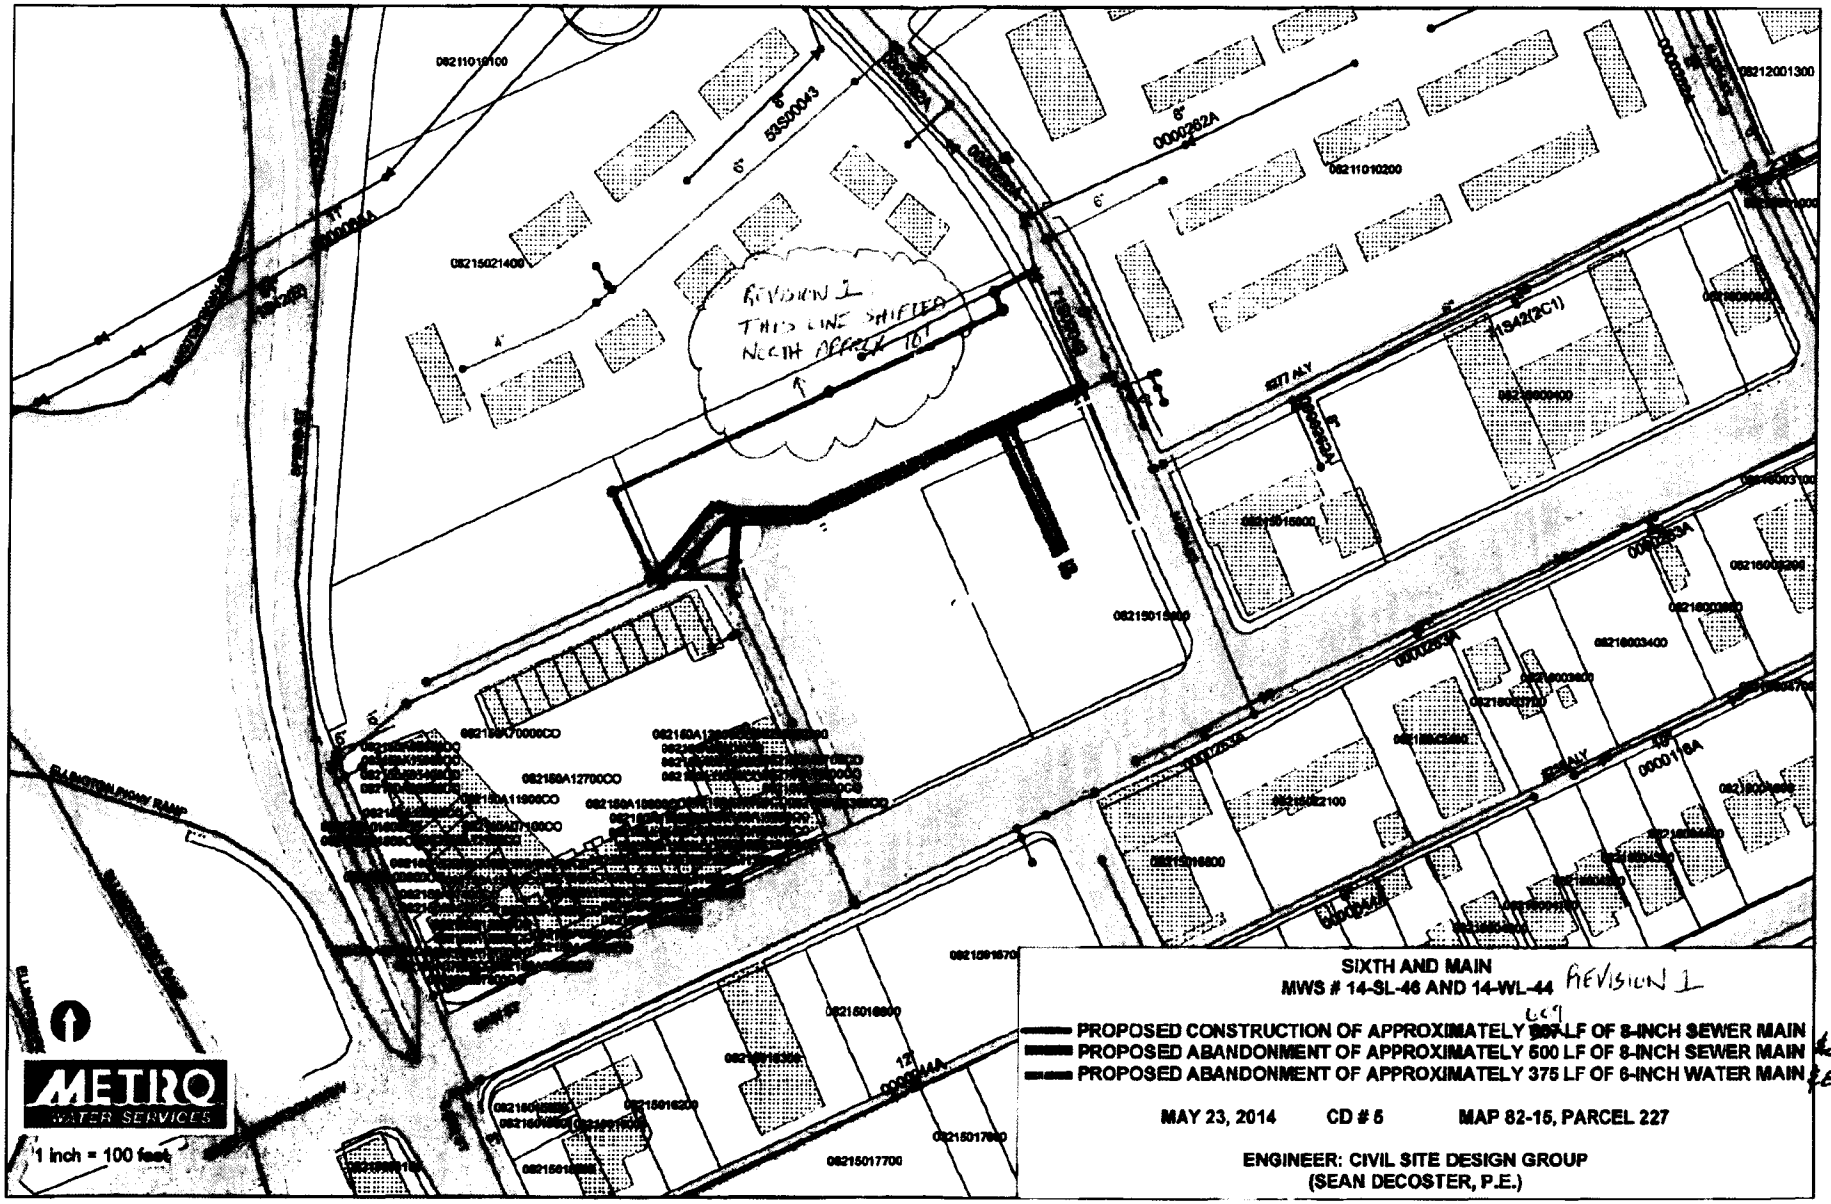
REVISION 1
THIS LINE SHIFTED
NORTH APPROX 10'
SIXTH AND MAIN
MWS # 14-SL-46 AND 14-WL-44 REVISION 1
PROPOSED CONSTRUCTION OF APPROXIMATELY 669 LF OF 8-INCH SEWER MAIN
PROPOSED ABANDONMENT OF APPROXIMATELY 500 LF OF 8-INCH SEWER MAIN EASEMENT
PROPOSED ABANDONMENT OF APPROXIMATELY 375 LF OF 6-INCH WATER MAIN EASEMENT
MAY 23, 2014 CD # 5 MAP 82-15, PARCEL 227
ENGINEER: CIVIL SITE DESIGN GROUP
(SEAN DECOSTER, P.E.)
METRO WATER SERVICES
1 inch = 100 feet

Exhibit 1