Exhibit 1

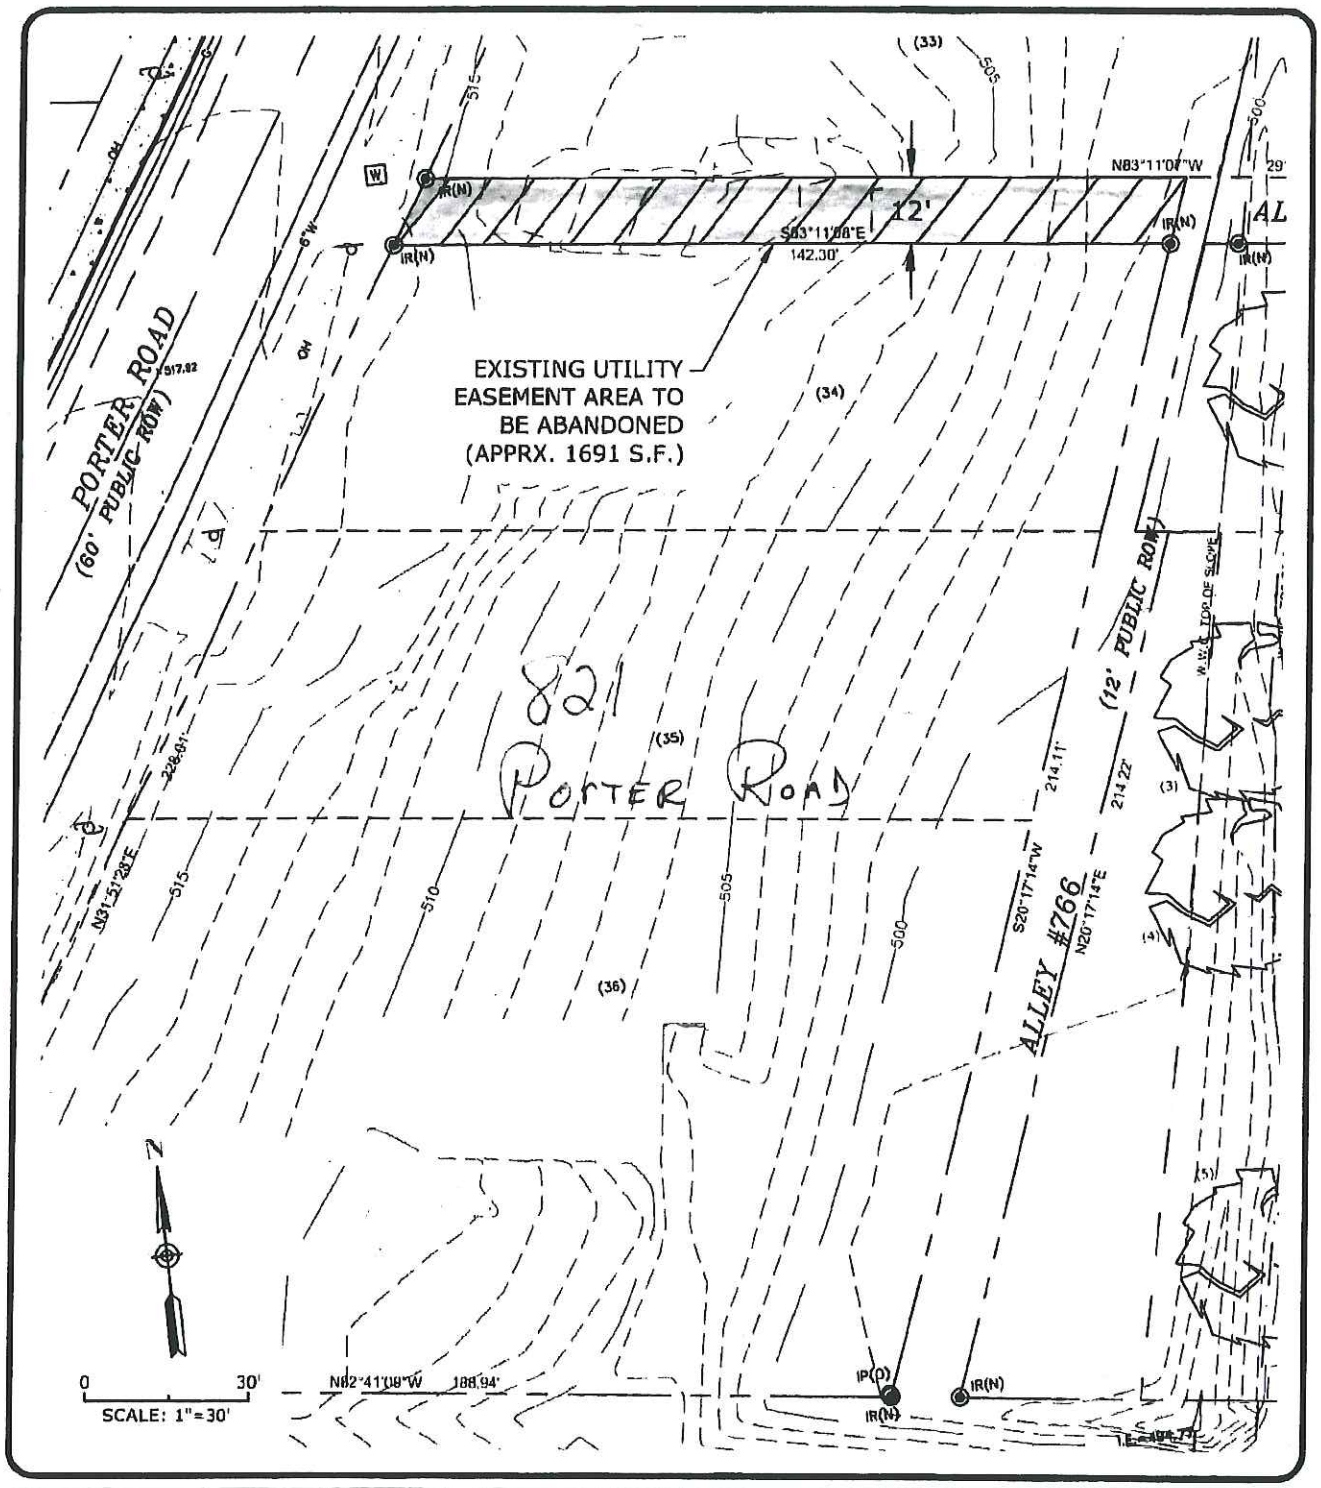

catalyst
DESIGN GROUP
5016 CENTENNIAL BLVD, SUITE 200
NASHVILLE, TN 37209
(615) 866-2410

PROJECT: 821
PORTER ROAD
TAX MAP 83-7 Parcel 36
NASHVILLE, TN

TITLE:
ESMT. EXHIBIT

PROJ # 20170901
DATE: 11/6/2017
DWG. NO. EXH

P:\2017\20170901\dwg\Exhibit\20170901_2017-11-06 EASEMENT ABANDONMENT EXHIBIT.dwg-EASEMENT EXHIBIT Nov 06, 2017 cjaul