Exhibit 1

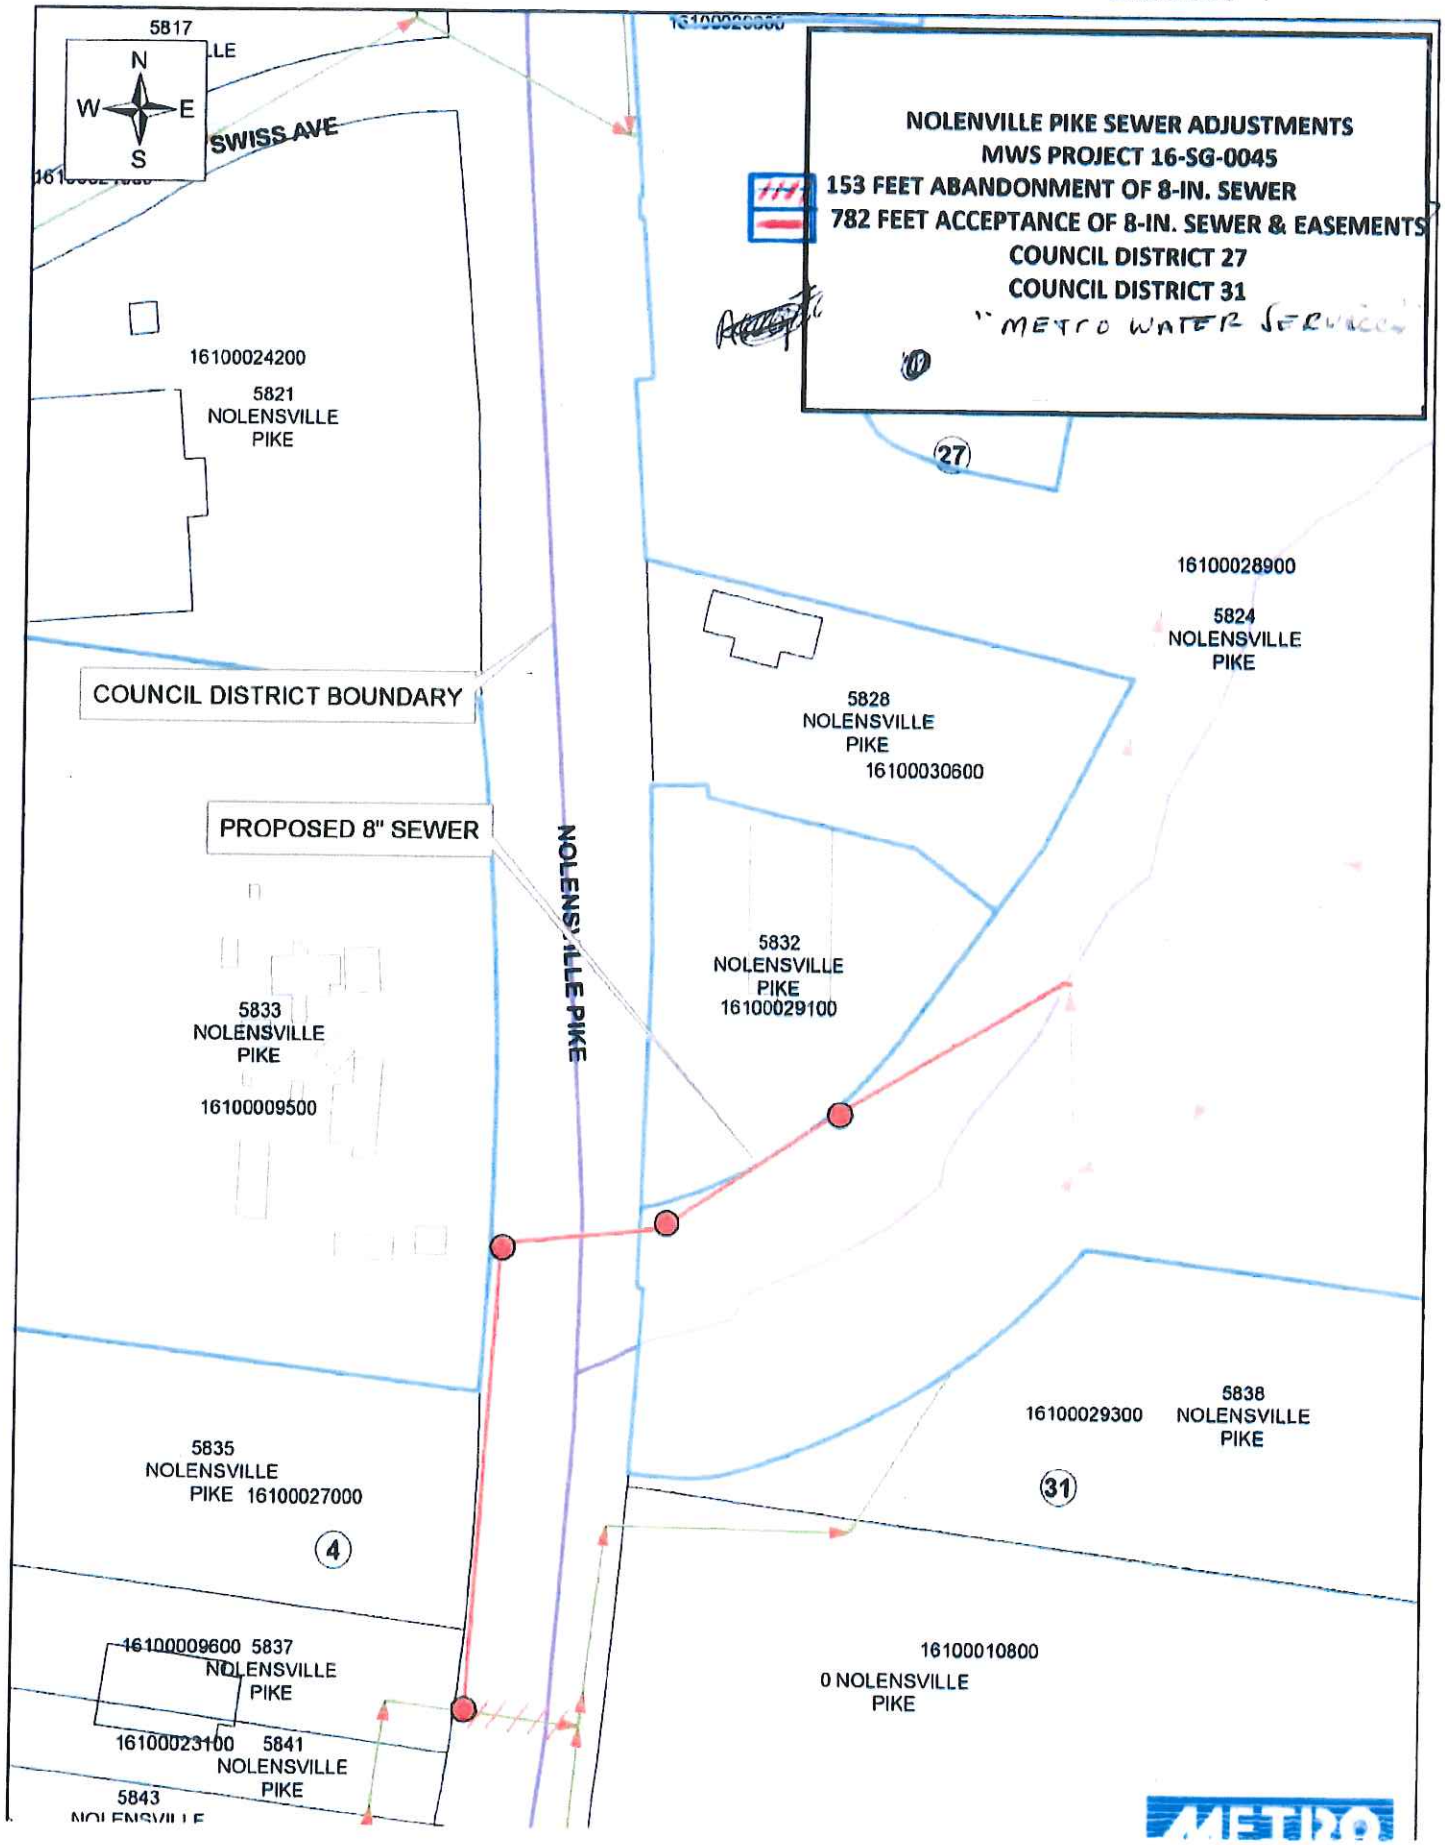
NOLENVILLE PIKE SEWER ADJUSTMENTS
MWS PROJECT 16-SG-0045
153 FEET ABANDONMENT OF 8-IN. SEWER
782 FEET ACCEPTANCE OF 8-IN. SEWER & EASEMENTS
COUNCIL DISTRICT 27
COUNCIL DISTRICT 31
"METRO WATER SERVICES"
N
W
E
S
SWISS AVE
5817
16100024200
5821
NOLENSVILLE
PIKE
COUNCIL DISTRICT BOUNDARY
PROPOSED 8" SEWER
NOLENSVILLE PIKE
5833
NOLENSVILLE
PIKE
16100009500
5835
NOLENSVILLE
PIKE 16100027000
4
16100009600 5837
NOLENSVILLE
PIKE
16100023100 5841
NOLENSVILLE
PIKE
5843
27
16100028900
5824
NOLENSVILLE
PIKE
5828
NOLENSVILLE
PIKE
16100030600
5832
NOLENSVILLE
PIKE
16100029100
16100029300
5838
NOLENSVILLE
PIKE
31
16100010800
0 NOLENSVILLE
PIKE
METRO