Exhibit 1

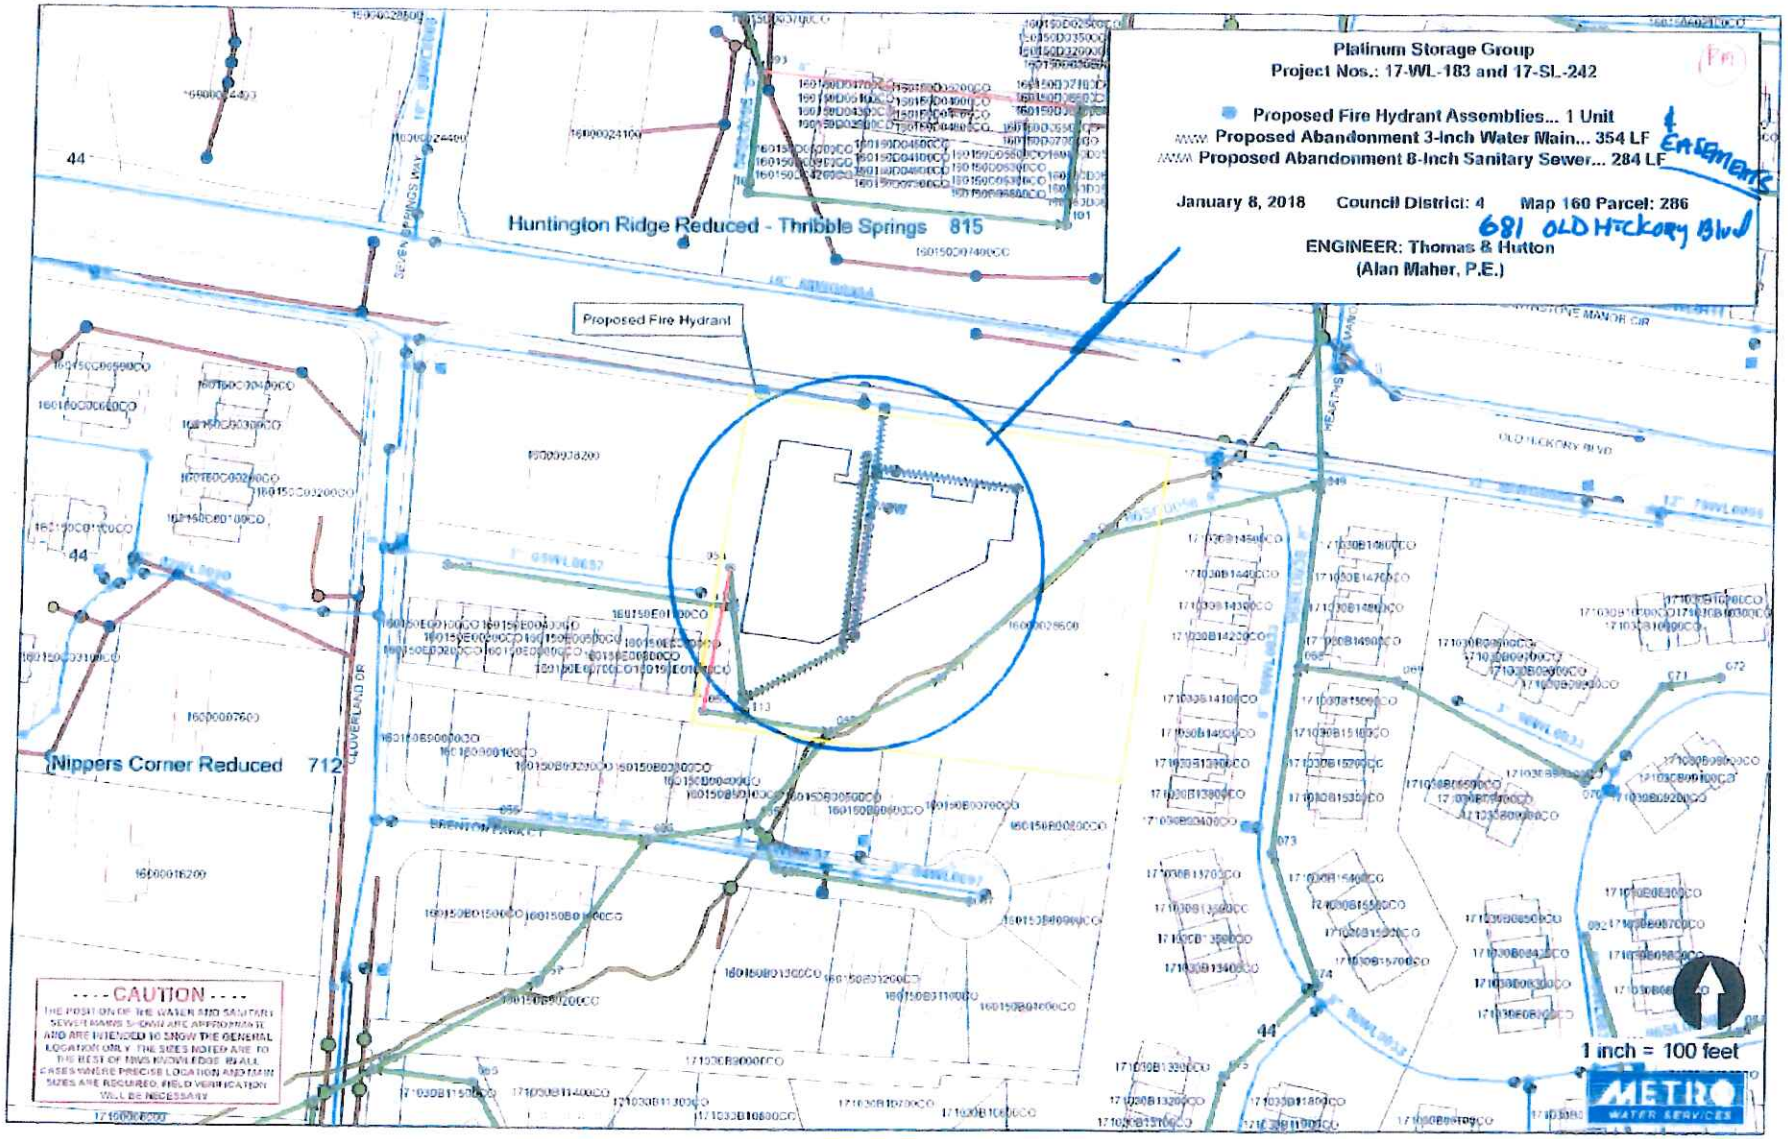
Platinum Storage Group
Project Nos.: 17-WL-183 and 17-SL-242
Proposed Fire Hydrant Assemblies... 1 Unit
Proposed Abandonment 3-inch Water Main... 354 LF
Proposed Abandonment 8-inch Sanitary Sewer... 284 LF
EASEMENTS
January 8, 2018
Council District: 4
Map 160 Parcel: 286
681 OLD HICKORY BLVD
ENGINEER: Thomas & Hutton
(Alan Maher, P.E.)
Huntington Ridge Reduced - Thribble Springs 815
Proposed Fire Hydrant
Nippers Corner Reduced 712
CLOVERLAND DR
OLD HICKORY BLVD
HEARTHSTONE MANOR CIR
1 inch = 100 feet
METRO WATER SERVICES
CAUTION
THE POSITION OF THE WATER AND SANITARY SEWER MAINS SHOWN ARE APPROXIMATE AND ARE INTENDED TO SHOW THE GENERAL LOCATION ONLY. THE SIZES NOTED ARE TO THE BEST OF MWS KNOWLEDGE IN ALL CASES WHERE PRECISE LOCATION AND MAIN SIZES ARE REQUIRED, FIELD VERIFICATION WILL BE NECESSARY