Exhibit 1

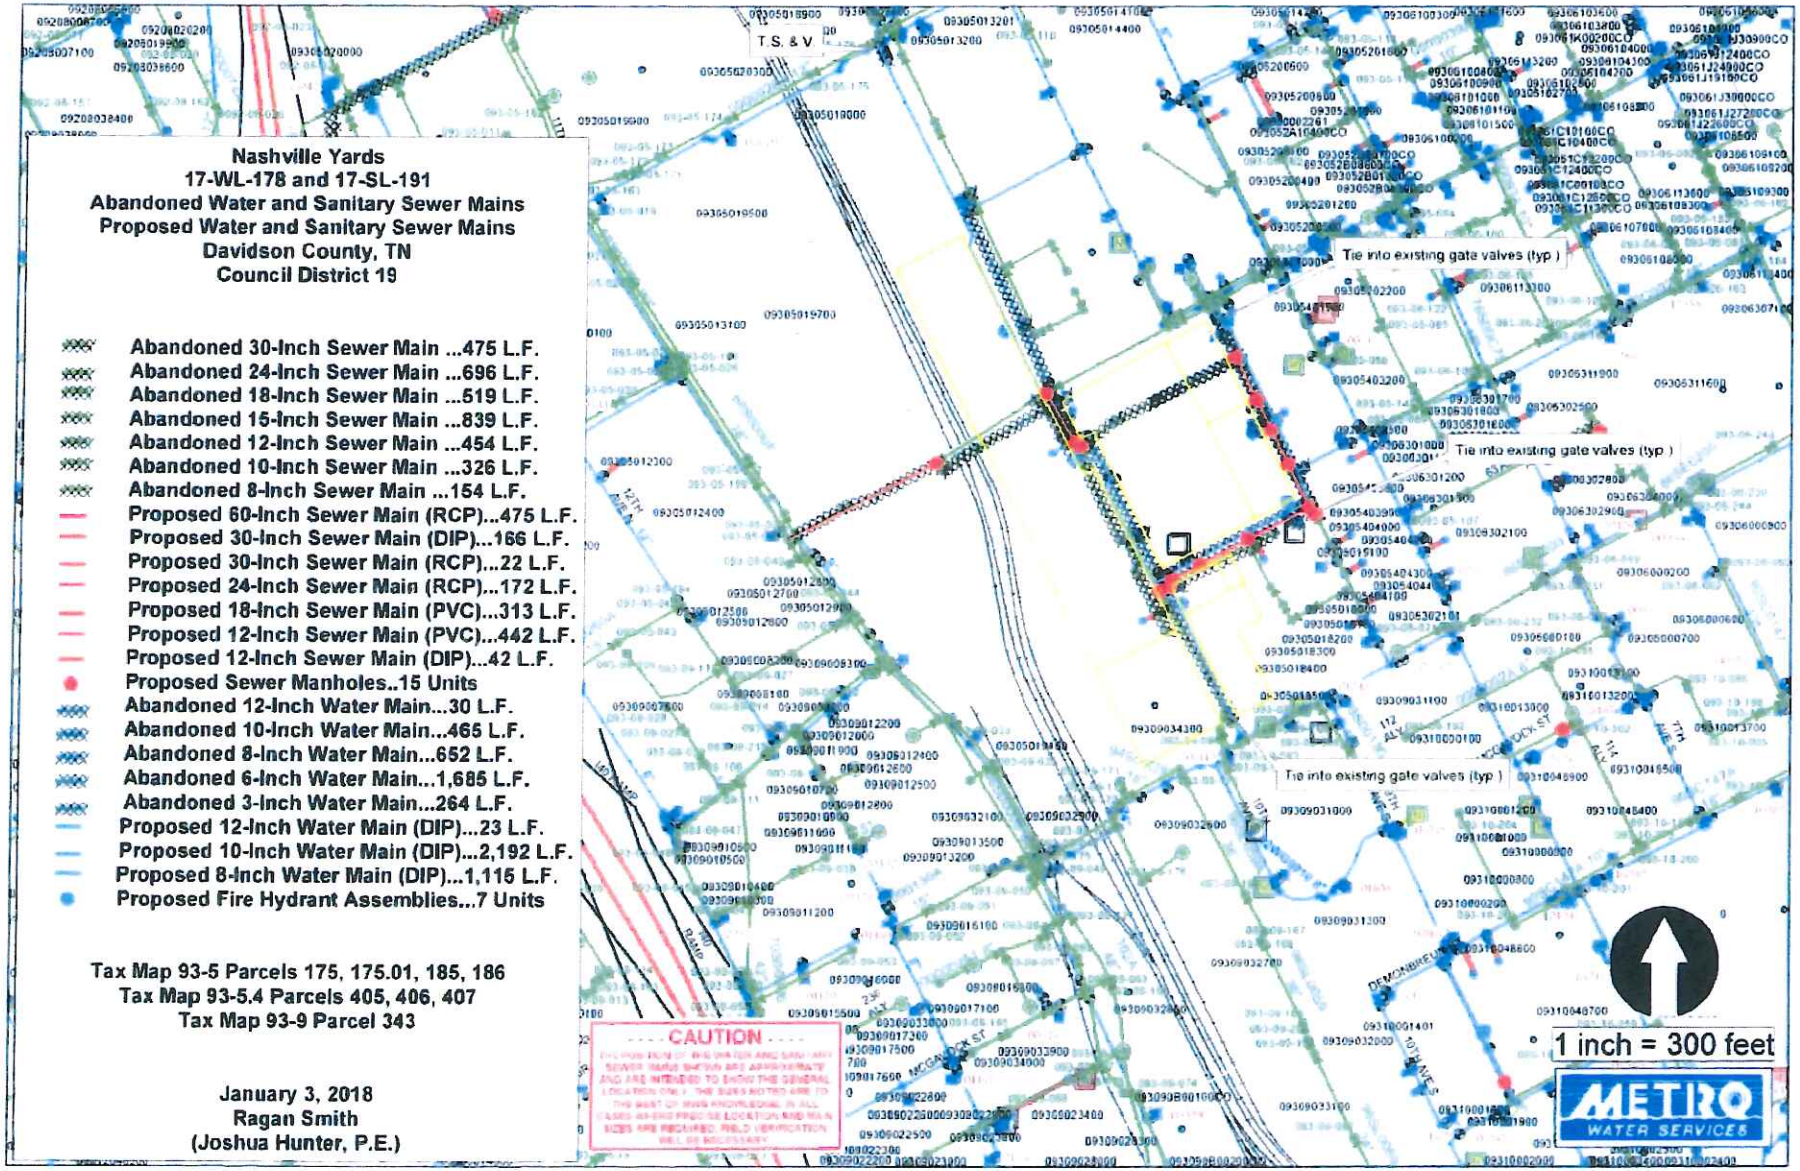
Nashville Yards
17-WL-178 and 17-SL-191
Abandoned Water and Sanitary Sewer Mains
Proposed Water and Sanitary Sewer Mains
Davidson County, TN
Council District 19
Abandoned 30-Inch Sewer Main ...475 L.F.
Abandoned 24-Inch Sewer Main ...696 L.F.
Abandoned 18-Inch Sewer Main ...519 L.F.
Abandoned 15-Inch Sewer Main ...839 L.F.
Abandoned 12-Inch Sewer Main ...454 L.F.
Abandoned 10-Inch Sewer Main ...326 L.F.
Abandoned 8-Inch Sewer Main ...154 L.F.
Proposed 60-Inch Sewer Main (RCP)...475 L.F.
Proposed 30-Inch Sewer Main (DIP)...166 L.F.
Proposed 30-Inch Sewer Main (RCP)...22 L.F.
Proposed 24-Inch Sewer Main (RCP)...172 L.F.
Proposed 18-Inch Sewer Main (PVC)...313 L.F.
Proposed 12-Inch Sewer Main (PVC)...442 L.F.
Proposed 12-Inch Sewer Main (DIP)...42 L.F.
Proposed Sewer Manholes..15 Units
Abandoned 12-Inch Water Main...30 L.F.
Abandoned 10-Inch Water Main...465 L.F.
Abandoned 8-Inch Water Main...652 L.F.
Abandoned 6-Inch Water Main...1,685 L.F.
Abandoned 3-Inch Water Main...264 L.F.
Proposed 12-Inch Water Main (DIP)...23 L.F.
Proposed 10-Inch Water Main (DIP)...2,192 L.F.
Proposed 8-Inch Water Main (DIP)...1,115 L.F.
Proposed Fire Hydrant Assemblies...7 Units
Tax Map 93-5 Parcels 175, 175.01, 185, 186
Tax Map 93-5.4 Parcels 405, 406, 407
Tax Map 93-9 Parcel 343
January 3, 2018
Ragan Smith
(Joshua Hunter, P.E.)
T.S. & V.
Tie into existing gate valves (typ.)
Tie into existing gate valves (typ.)
Tie into existing gate valves (typ.)
CAUTION
1 inch = 300 feet
METRO
WATER SERVICES

Exhibit 2

NASHVILLE YARDS PARCEL LIST

Address	Map/Parcels		Property Owners
917 Commerce Street	93-05	175	Uptown Property Holdings, LLC
913 Commerce Street	93-05	175.01	Uptown Property Holdings, LLC
920 Broadway	93-05	185	Uptown Property Holdings, LLC
1000 Broadway	93-09	343	Uptown Property Holdings, LLC
1001 Church Street	93-05	186	Uptown Property Holdings, LLC
unnumbered	93-05.4	405	Uptown Property Holdings, LLC
unnumbered	93-05.4	406	Uptown Property Holdings, LLC
unnumbered	93-05.4	407	Uptown Property Holdings, LLC