Exhibit 1

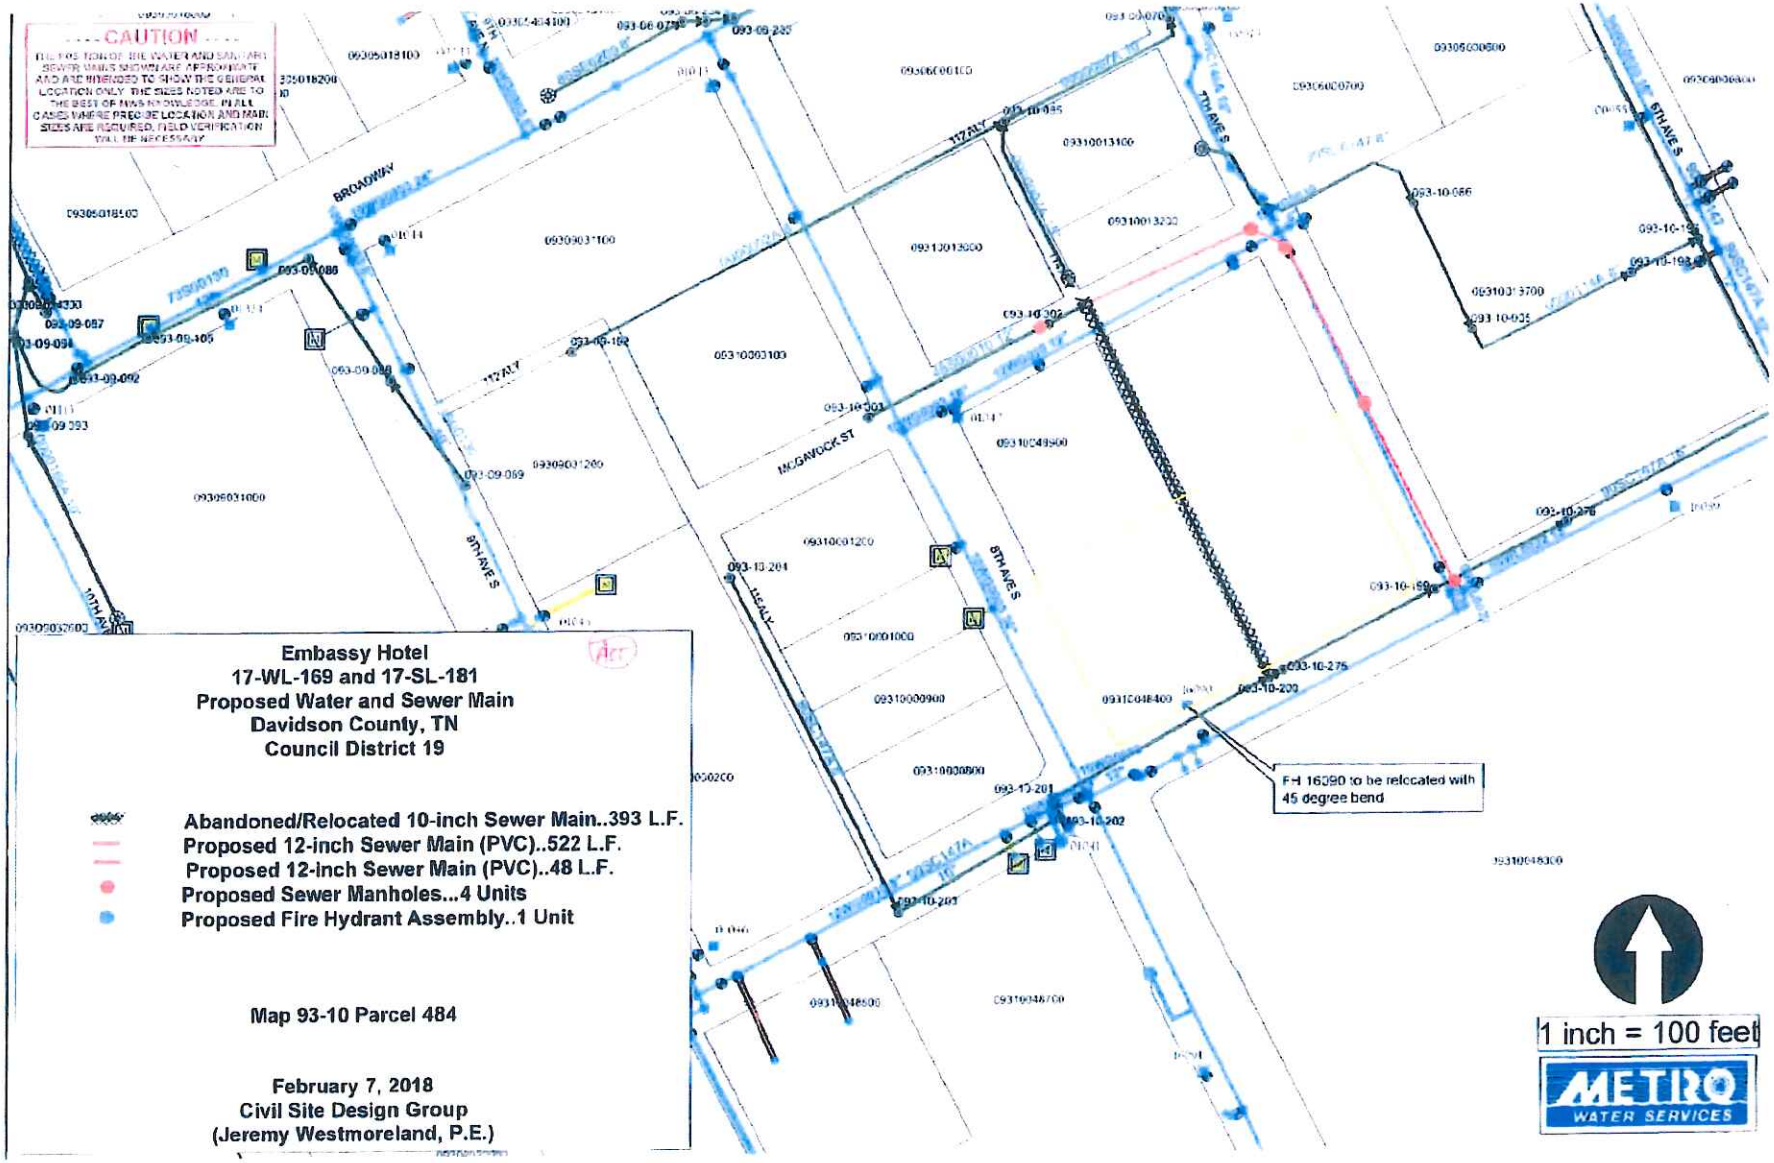
CAUTION
BROADWAY
8TH AVE S
MCGAVOCK ST
HEALY
FH 16090 to be relocated with 45 degree bend
Embassy Hotel
17-WL-169 and 17-SL-181
Proposed Water and Sewer Main
Davidson County, TN
Council District 19
Abandoned/Relocated 10-inch Sewer Main..393 L.F.
Proposed 12-inch Sewer Main (PVC)..522 L.F.
Proposed 12-inch Sewer Main (PVC)..48 L.F.
Proposed Sewer Manholes...4 Units
Proposed Fire Hydrant Assembly..1 Unit
Map 93-10 Parcel 484
February 7, 2018
Civil Site Design Group
(Jeremy Westmoreland, P.E.)
1 inch = 100 feet
METRO
WATER SERVICES