Exhibit 1

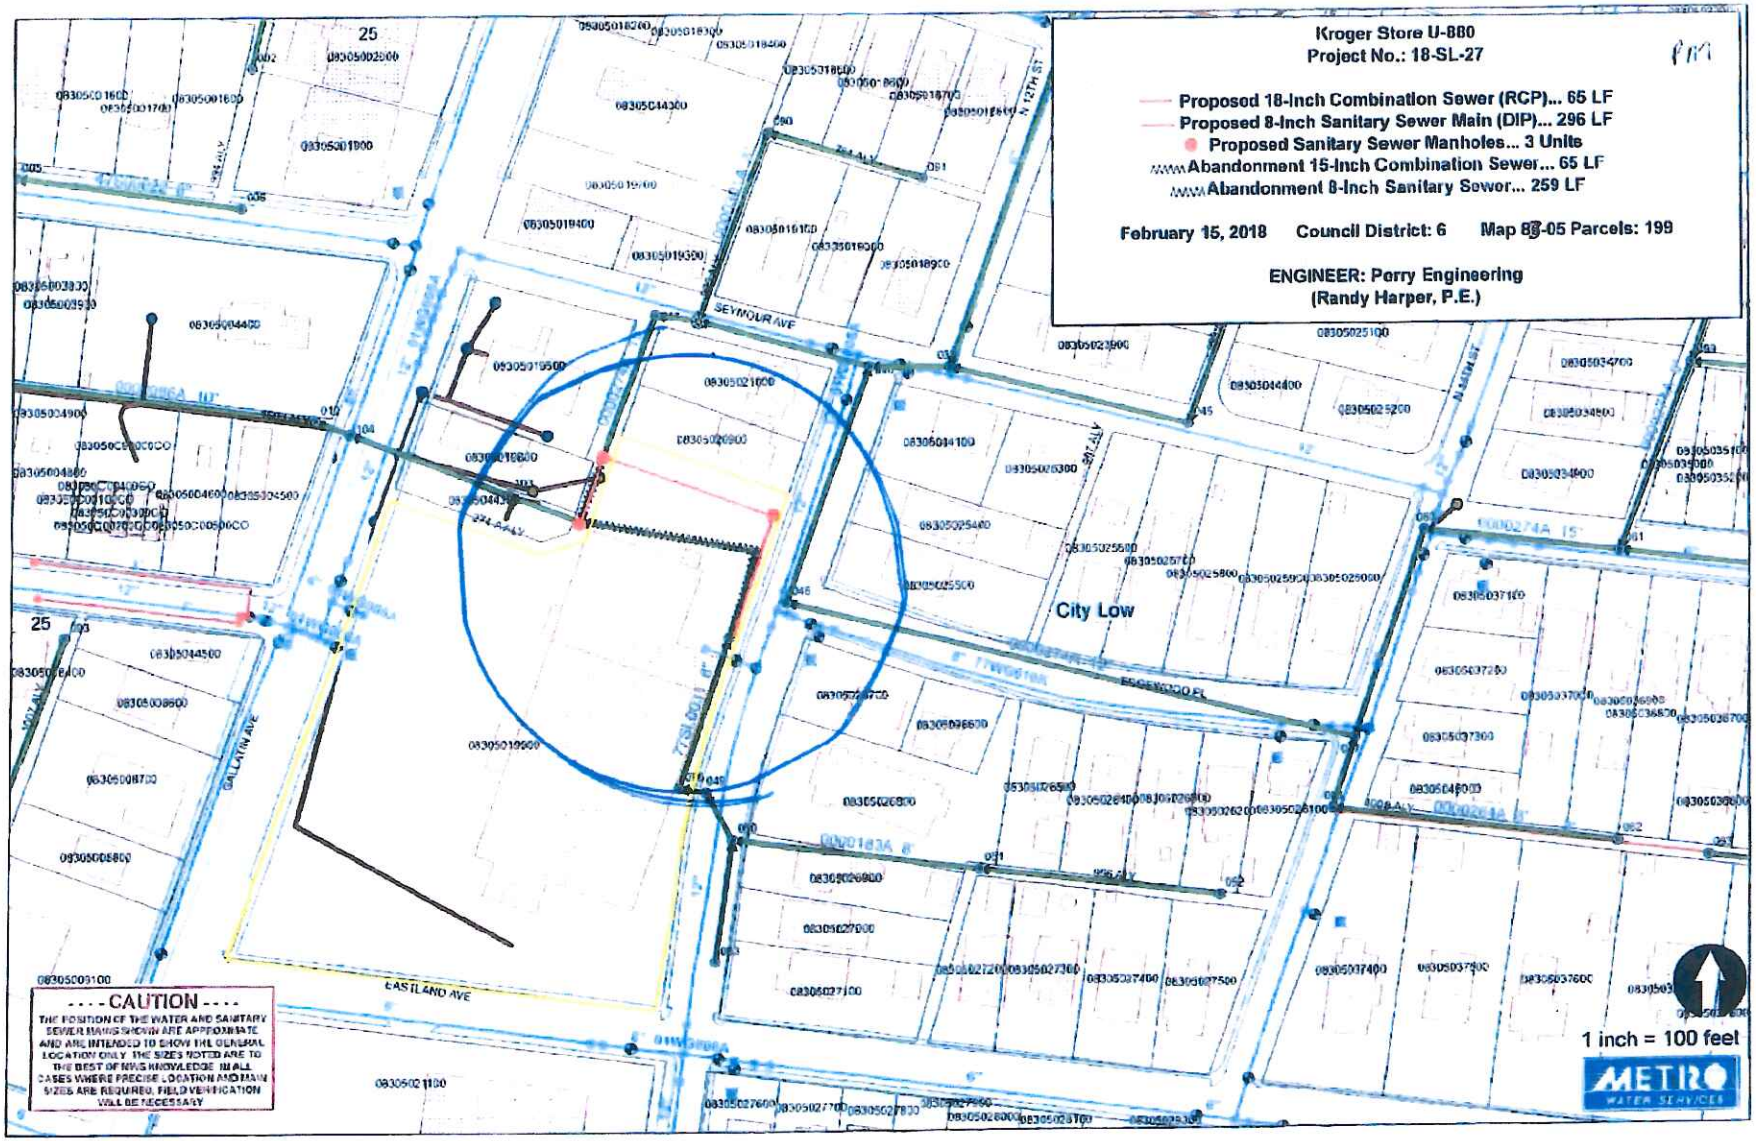

Kroger Store U-880
Project No.: 18-SL-27
Proposed 18-Inch Combination Sewer (RCP)... 65 LF
Proposed 8-Inch Sanitary Sewer Main (DIP)... 296 LF
Proposed Sanitary Sewer Manholes... 3 Units
Abandonment 15-Inch Combination Sewer... 65 LF
Abandonment 8-Inch Sanitary Sewer... 259 LF
February 15, 2018
Council District: 6
Map 83-05 Parcels: 199
ENGINEER: Perry Engineering
(Randy Harper, P.E.)
City Low
SEYMOUR AVE
EASTLAND AVE
GALLATIN AVE
N 12TH ST
N 14TH ST
- - - - CAUTION - - - -
THE POSITION OF THE WATER AND SANITARY SEWER MAINS SHOWN ARE APPROXIMATE AND ARE INTENDED TO SHOW THE GENERAL LOCATION ONLY. THE SIZES NOTED ARE TO THE BEST OF NWS KNOWLEDGE. IN ALL CASES WHERE PRECISE LOCATION AND MAIN SIZES ARE REQUIRED, FIELD VERIFICATION WILL BE NECESSARY
1 inch = 100 feet
METRO WATER SERVICES