Exhibit 1

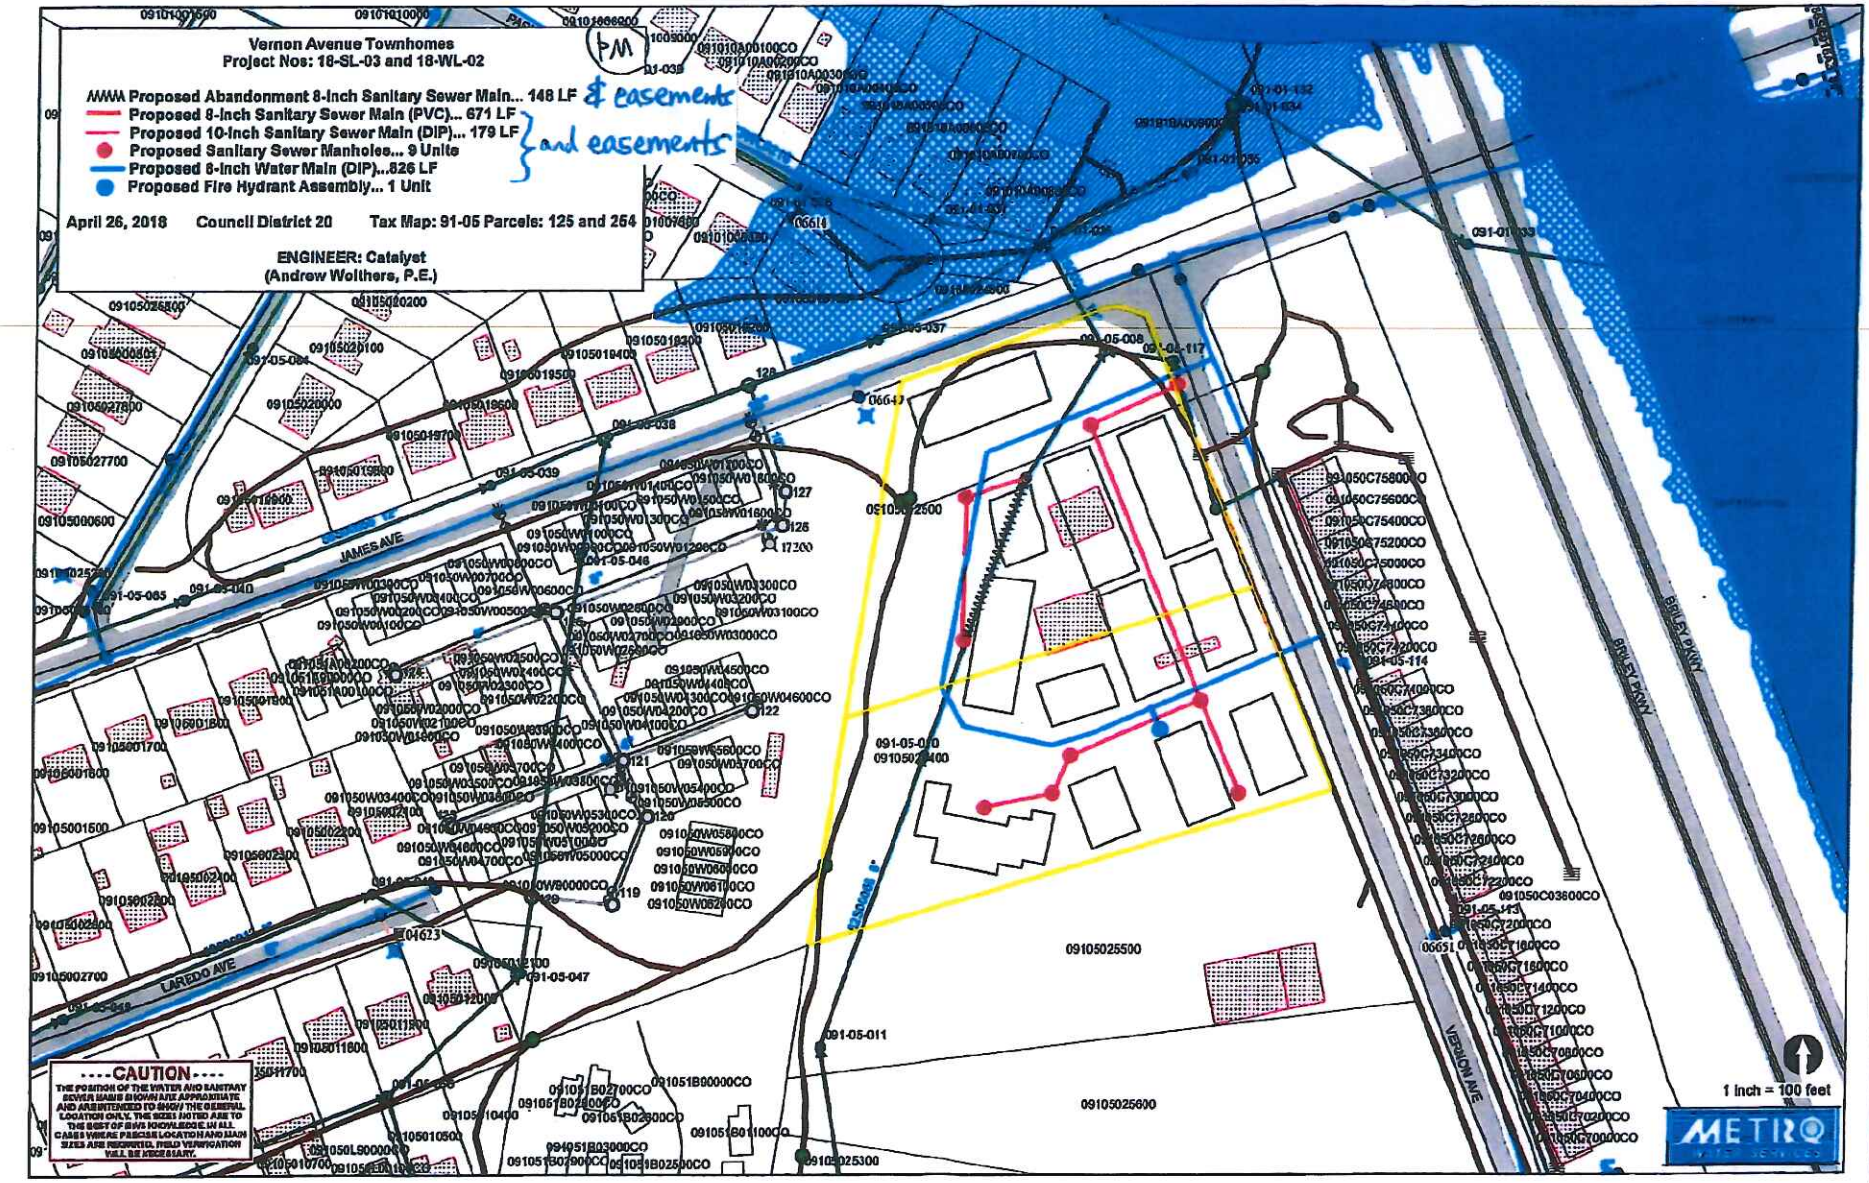
Vernon Avenue Townhomes
Project Nos: 18-SL-03 and 18-WL-02
Proposed Abandonment 8-Inch Sanitary Sewer Main... 148 LF & easements
Proposed 8-Inch Sanitary Sewer Main (PVC)... 671 LF
Proposed 10-Inch Sanitary Sewer Main (DIP)... 179 LF
Proposed Sanitary Sewer Manholes... 9 Units
Proposed 6-Inch Water Main (DIP)...826 LF
Proposed Fire Hydrant Assembly... 1 Unit
and easements
April 26, 2018
Council District 20
Tax Map: 91-05 Parcels: 125 and 254
ENGINEER: Catalyst
(Andrew Wolthers, P.E.)
PM
JAMES AVE
LAREDO AVE
BRILEY PKWY
VERNON AVE
09105025500
09105025600
1 inch = 100 feet
METRO
----CAUTION----
THE POSITION OF THE WATER AND SANITARY SEWER MAINS SHOWN ARE APPROXIMATE AND ARE INTENDED TO SHOW THE GENERAL LOCATION ONLY. THE SIZES NOTED ARE TO THE BEST OF OUR KNOWLEDGE IN ALL CASES WHERE PRECISE LOCATION AND MAIN SIZES ARE REQUIRED, FIELD VERIFICATION WILL BE NECESSARY.