Exhibit 1

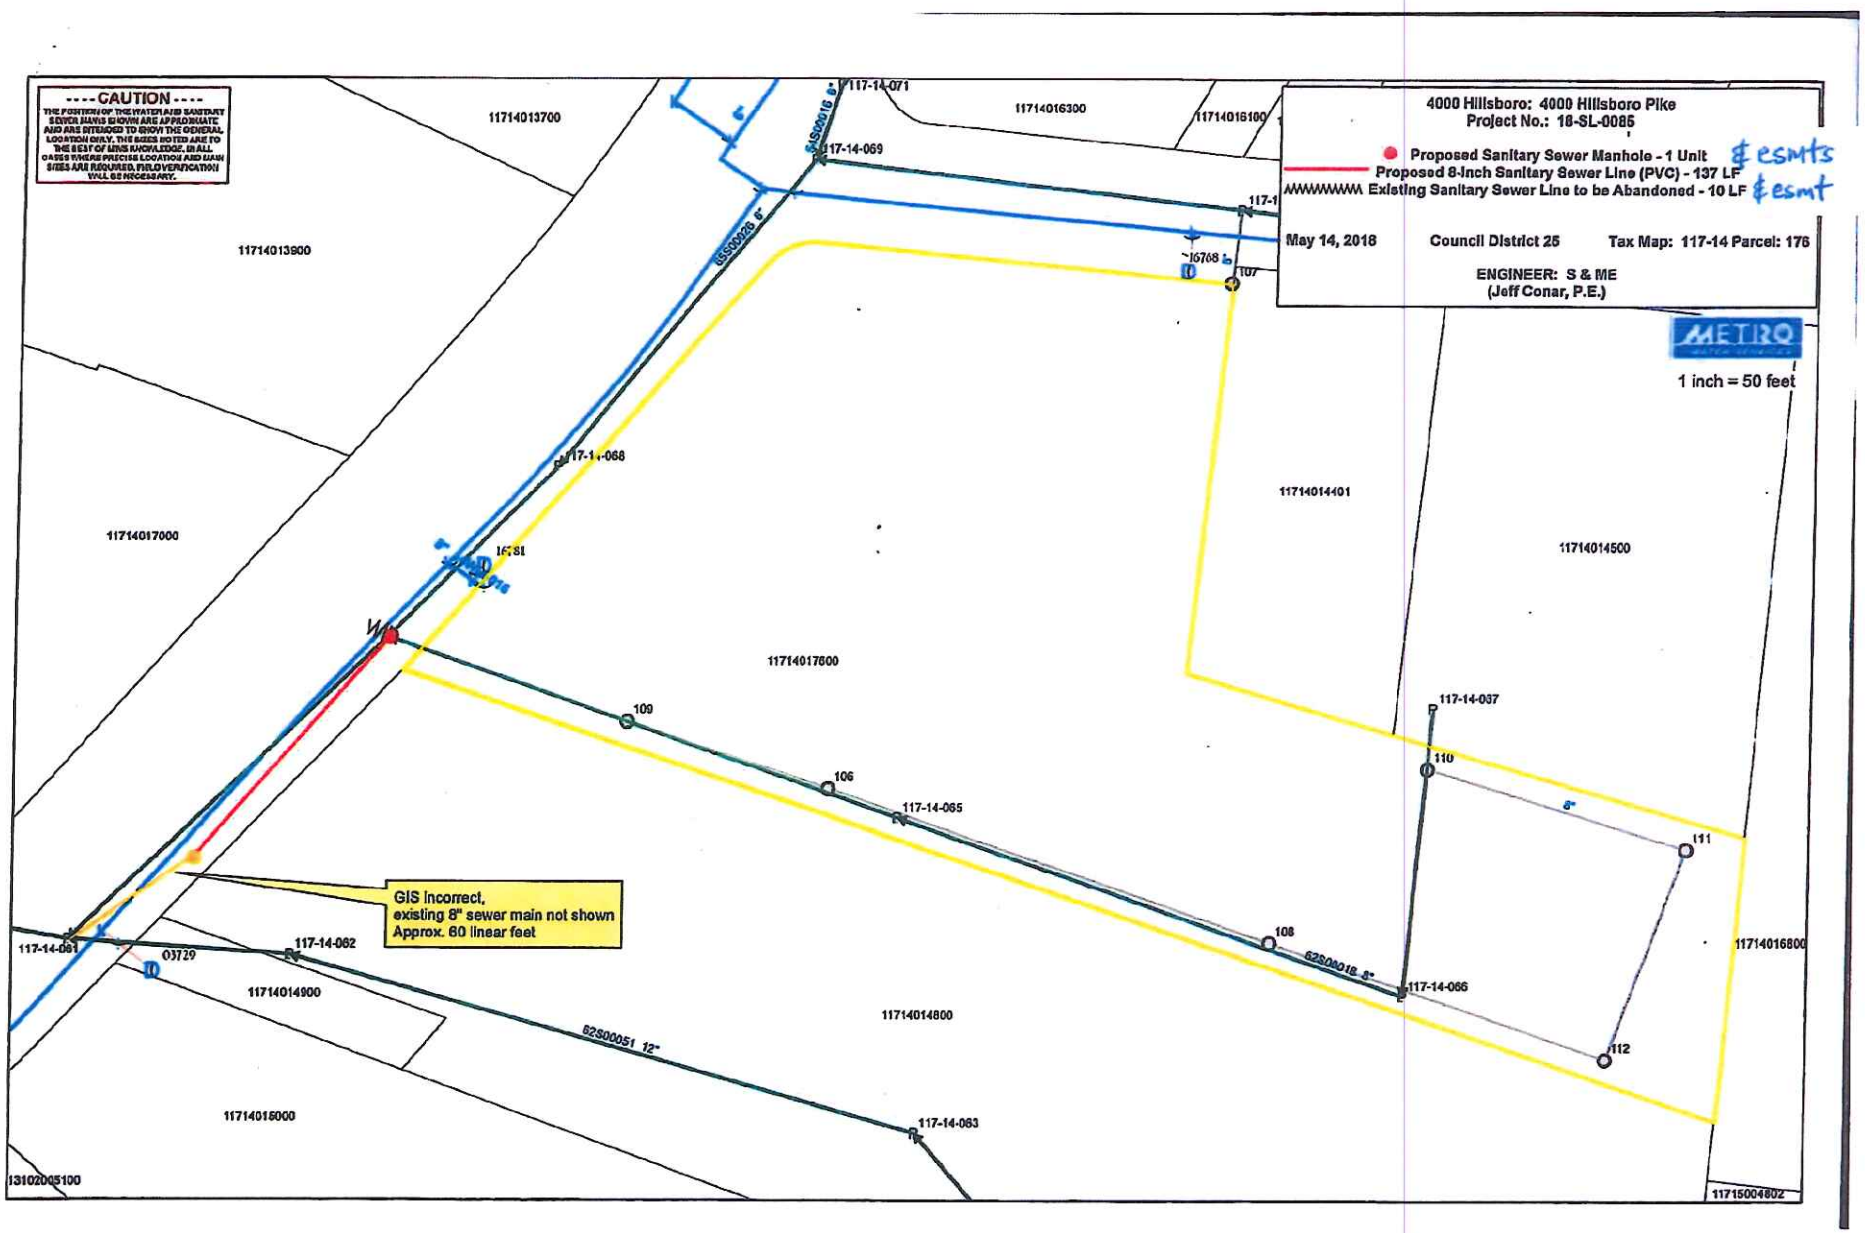
4000 Hillsboro: 4000 Hillsboro Pike
Project No.: 18-SL-0085
Proposed Sanitary Sewer Manhole - 1 Unit
Proposed 8-Inch Sanitary Sewer Line (PVC) - 137 LF
Existing Sanitary Sewer Line to be Abandoned - 10 LF
May 14, 2018
Council District 25
Tax Map: 117-14 Parcel: 176
ENGINEER: S & ME
(Jeff Conar, P.E.)
METRO
1 inch = 50 feet
---- CAUTION ----
THE POSITION OF THE WATER AND SANITARY SEWER MAINS SHOWN ARE APPROXIMATE AND ARE INTENDED TO SHOW THE GENERAL LOCATION ONLY. THE SIZES NOTED ARE TO THE BEST OF MNS KNOWLEDGE. IN ALL CASES WHERE PRECISE LOCATION AND MAIN SIZES ARE REQUIRED, FIELD VERIFICATION WILL BE NECESSARY.
GIS Incorrect,
existing 8" sewer main not shown
Approx. 60 linear feet
11714013700
11714013900
11714017000
11714016300
11714014401
11714014500
11714017600
11714016800
11714014900
11714014800
11714015000
13102005100
117-14-071
117-14-069
117-14-068
117-14-065
117-14-066
117-14-063
117-14-062
117-14-061
117-14-037
82S00018 8"
82S00051 12"
109
106
108
110
111
112
107
03729