Exhibit1

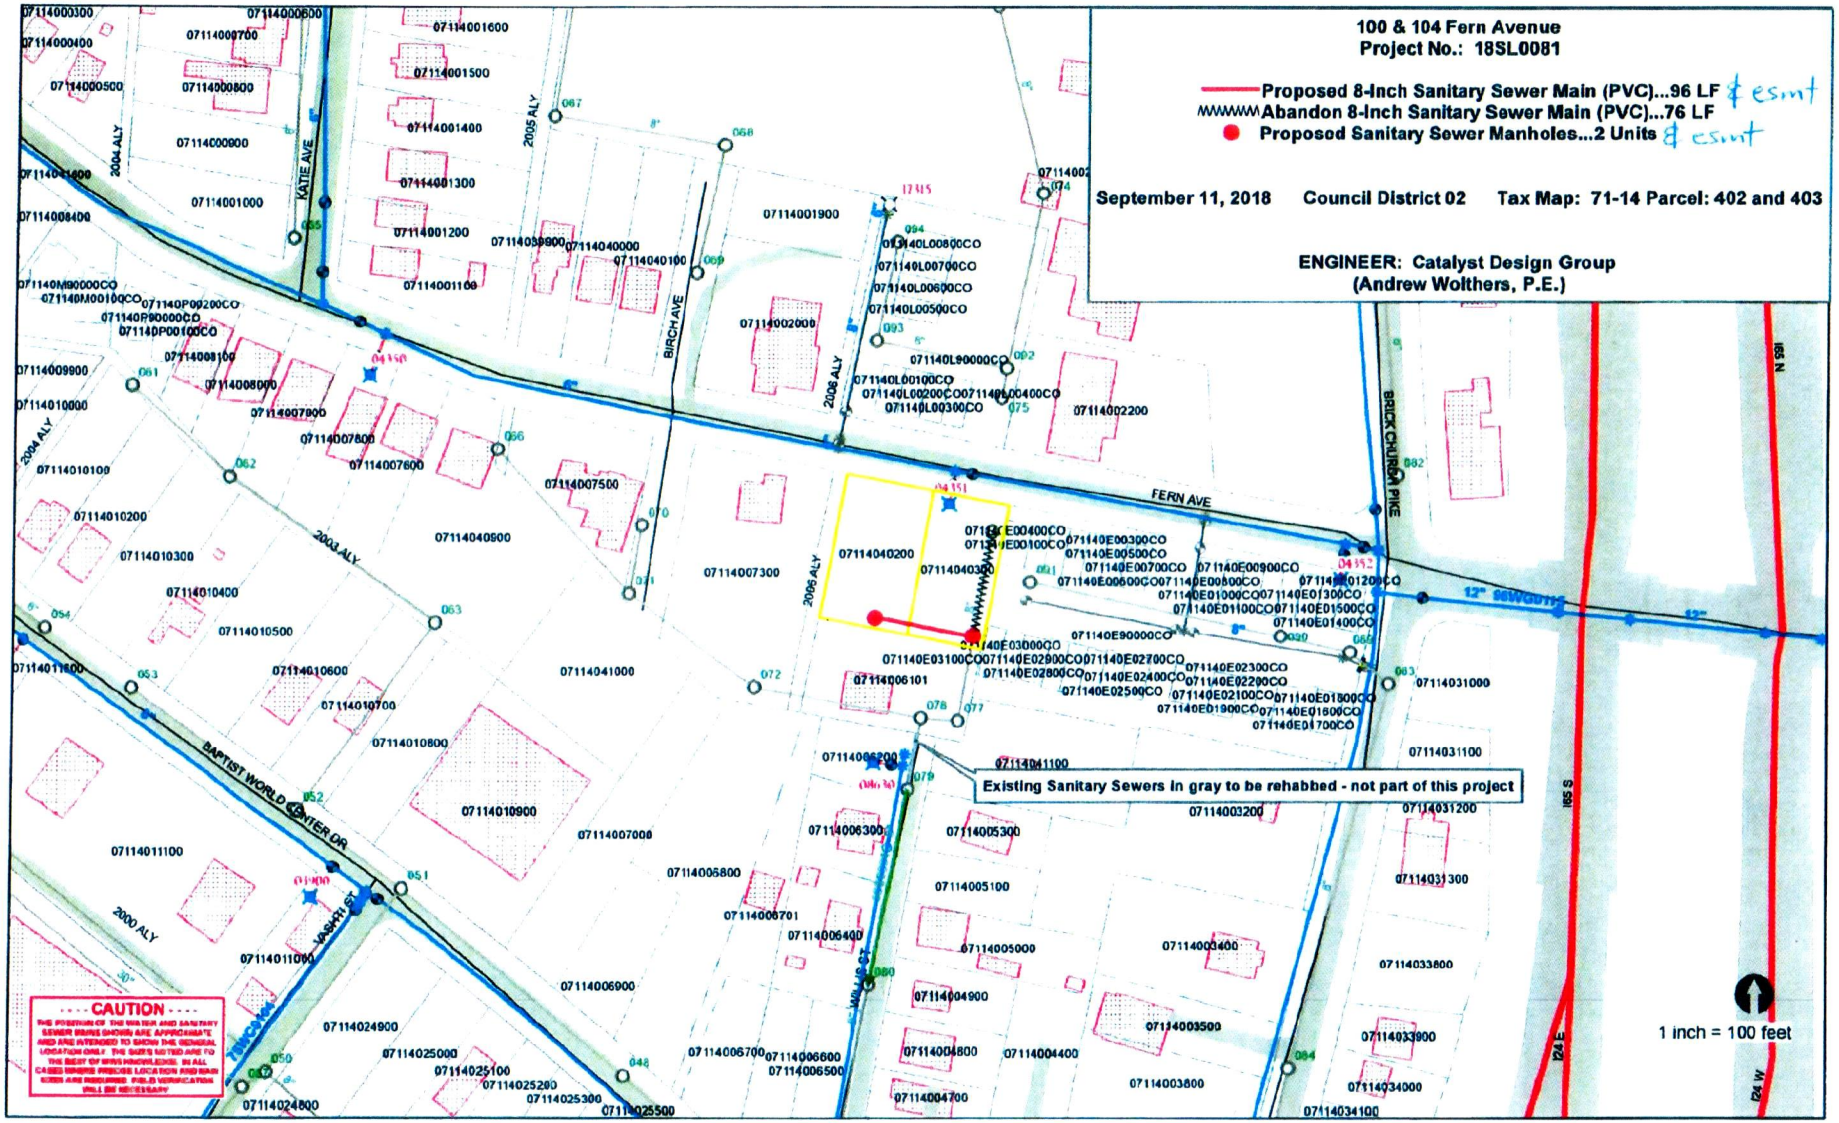
100 & 104 Fern Avenue
Project No.: 18SL0081
Proposed 8-Inch Sanitary Sewer Main (PVC)...96 LF & esmt
Abandon 8-Inch Sanitary Sewer Main (PVC)...76 LF
Proposed Sanitary Sewer Manholes...2 Units & esmt
September 11, 2018
Council District 02
Tax Map: 71-14 Parcel: 402 and 403
ENGINEER: Catalyst Design Group
(Andrew Wolthers, P.E.)
FERN AVE
BRICK CHURCH PIKE
BIRCH AVE
KATIE AVE
BAPTIST WORLD CENTER DR
WASHITI ST
2004 ALY
2005 ALY
2006 ALY
2003 ALY
2000 ALY
Existing Sanitary Sewers in gray to be rehabbed - not part of this project
CAUTION
1 inch = 100 feet