Exhibit 1

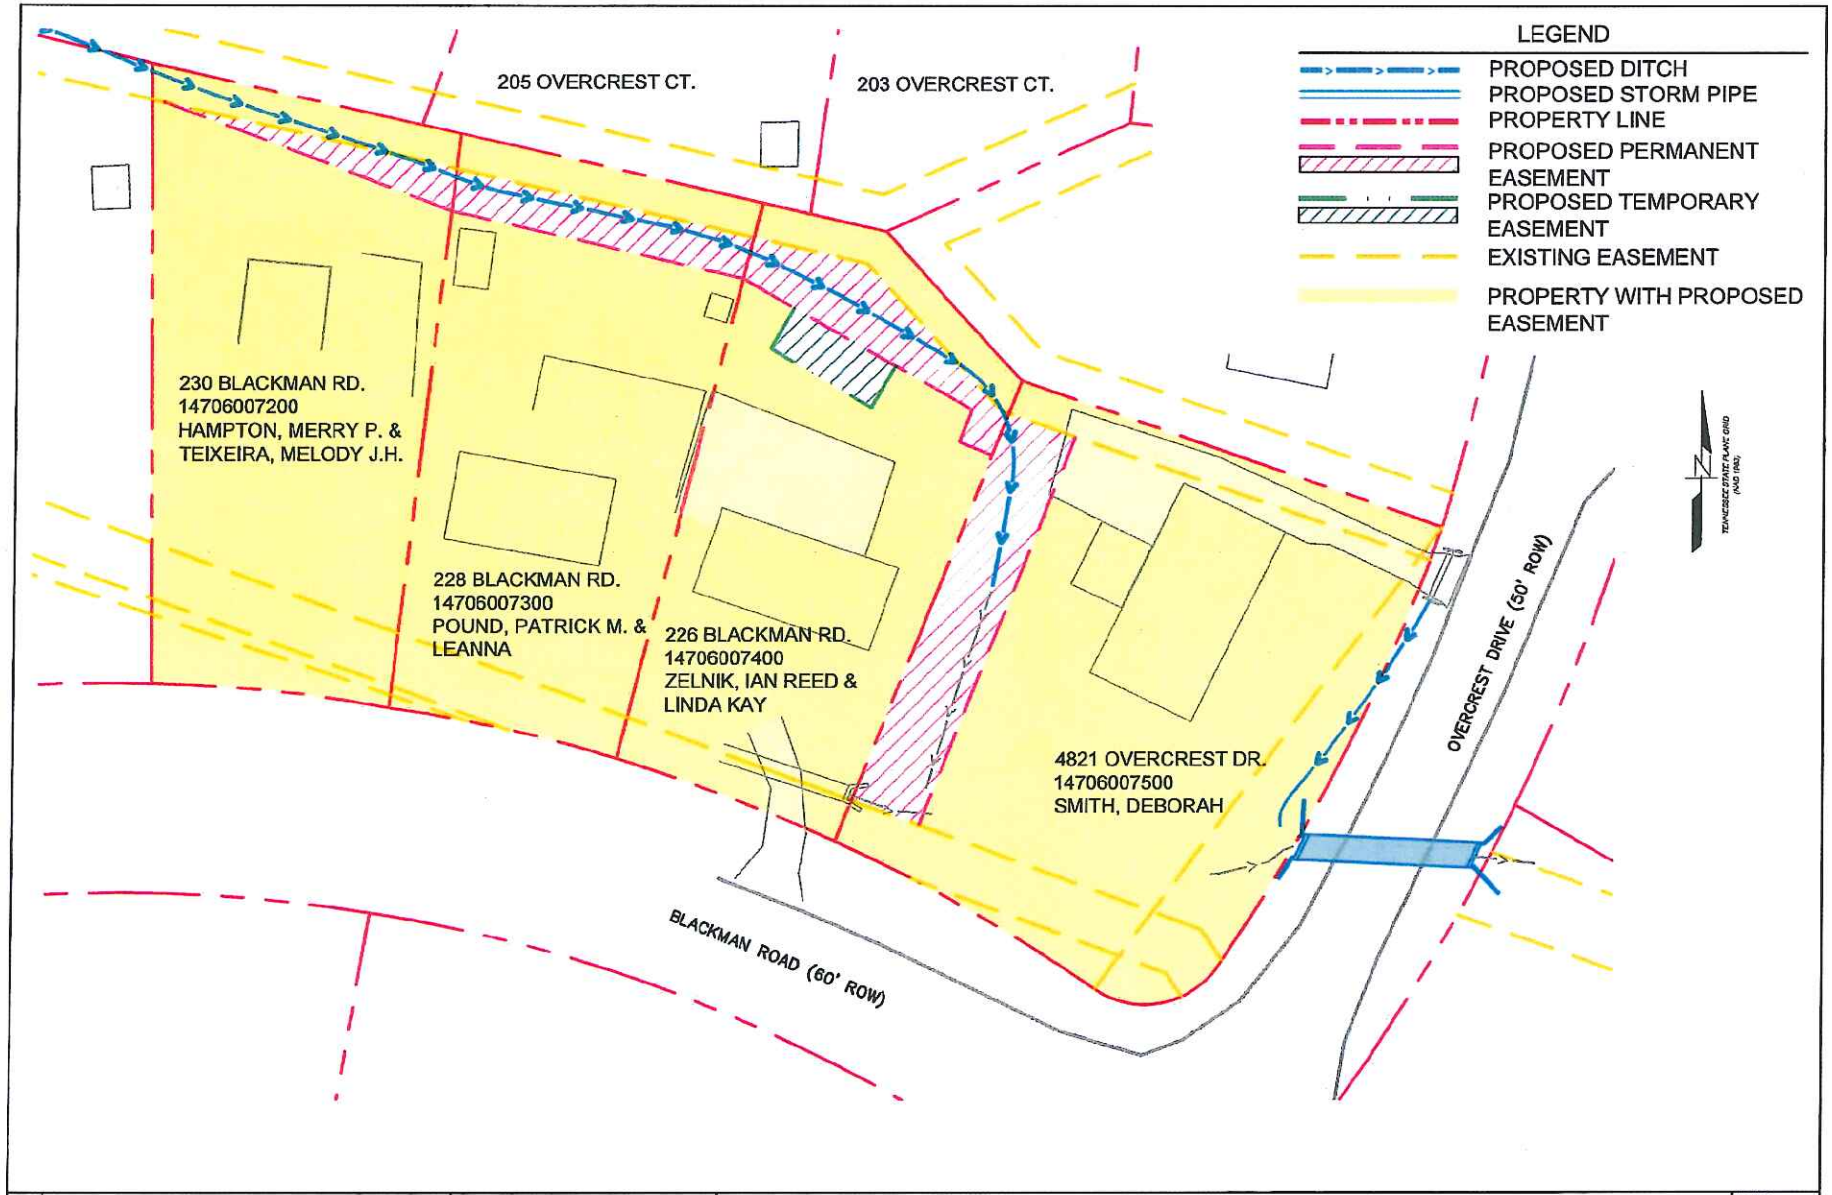

Civil Engineers

Barge Cauthen & ASSOCIATES

6606 CHARLOTTE PIKE, STE 210
NASHVILLE, TENNESSEE 37209
615.356.9911 PHONE
615.352.6737 FAX

CLIENT:
METRO WATER SERVICES, DIVISION OF STORMWATER

PROPOSED EASEMENT EXHIBIT

BLACKMAN ROAD

METRO PROJECT NO: 18-SWC-238

SCALE: 1"=50'
DATE: 1/9/18
DWN BY: DB
CHK BY: RLW