Exhibit 1

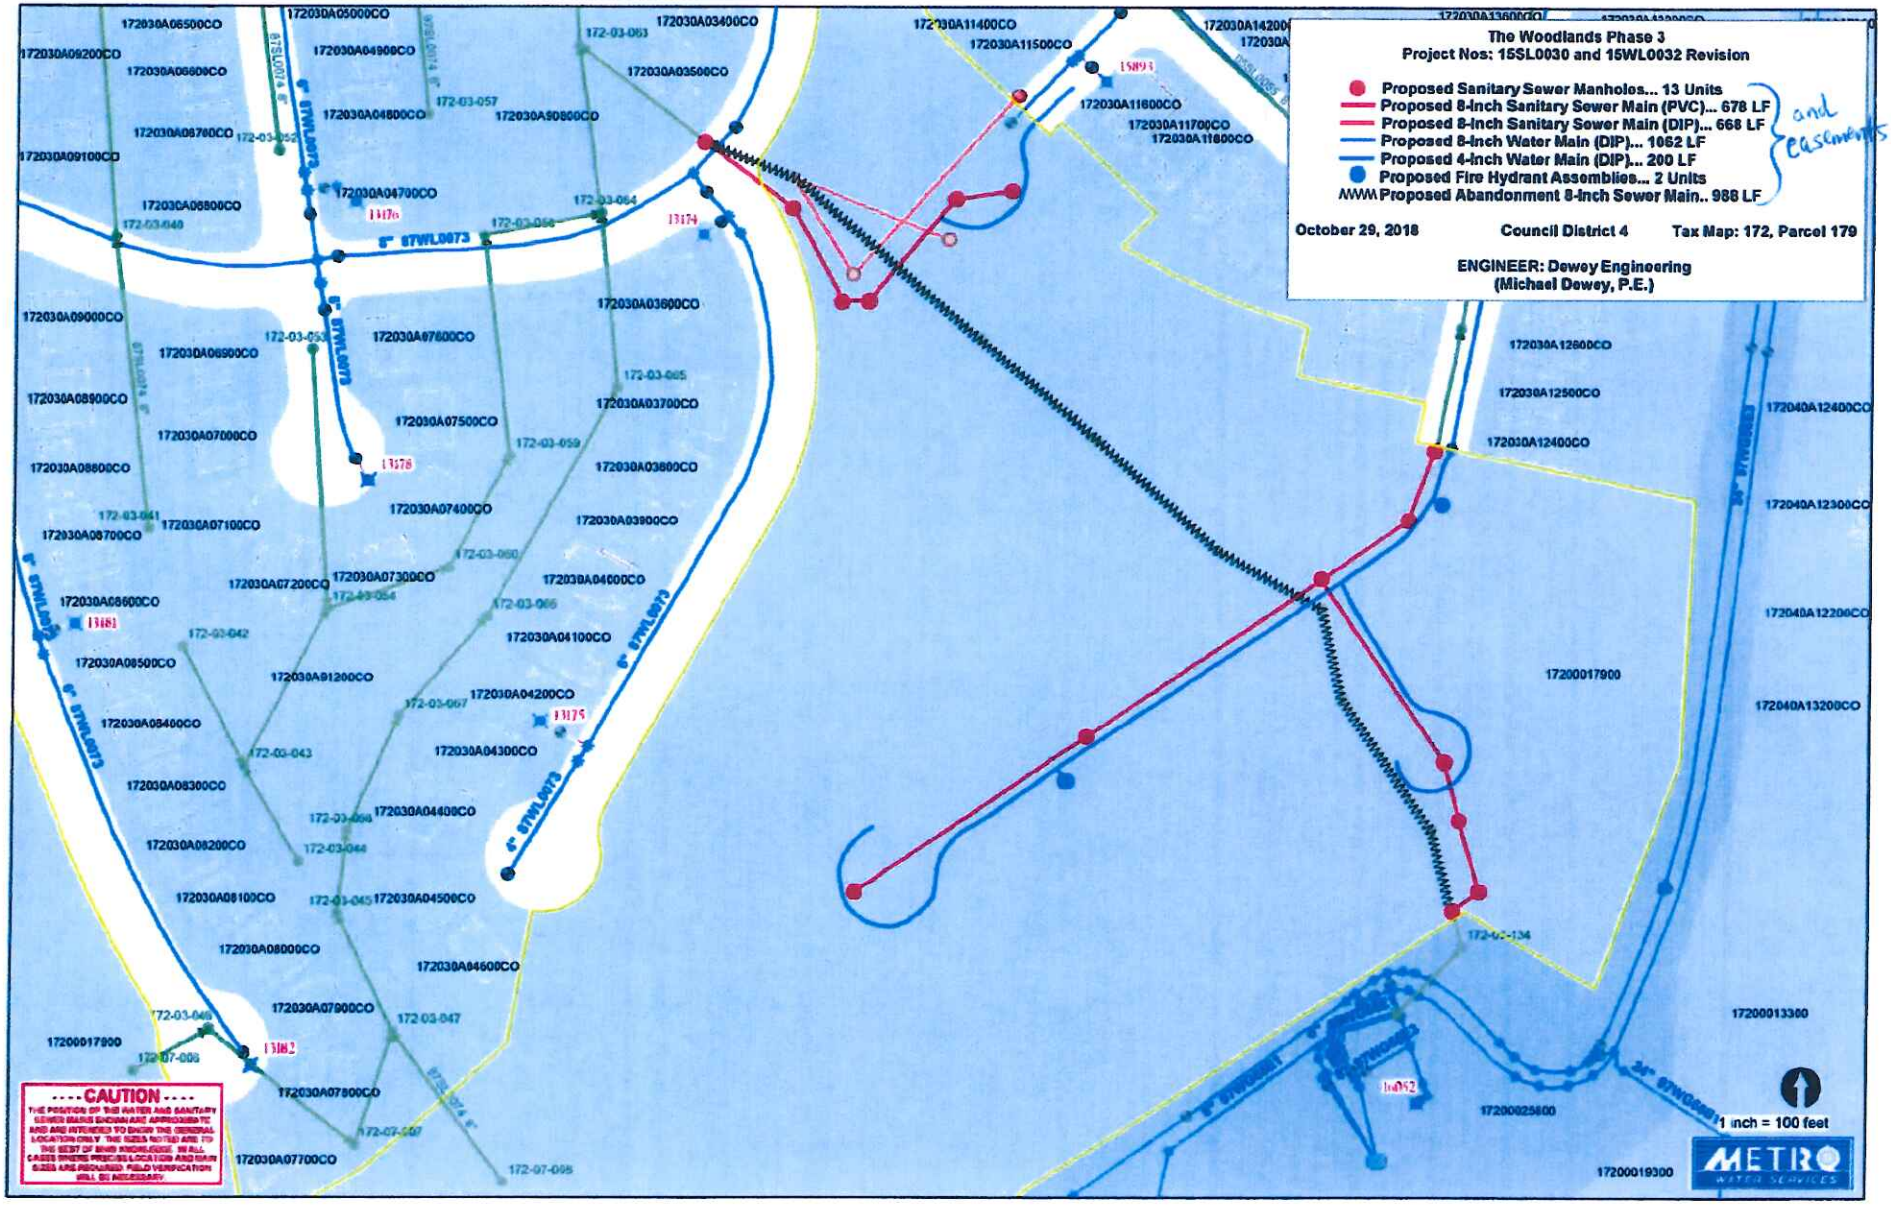
The Woodlands Phase 3
Project Nos: 15SL0030 and 15WL0032 Revision
Proposed Sanitary Sewer Manholes... 13 Units
Proposed 8-Inch Sanitary Sewer Main (PVC)... 678 LF
Proposed 8-Inch Sanitary Sewer Main (DIP)... 668 LF
Proposed 8-Inch Water Main (DIP)... 1052 LF
Proposed 4-Inch Water Main (DIP)... 200 LF
Proposed Fire Hydrant Assemblies... 2 Units
Proposed Abandonment 8-Inch Sewer Main.. 988 LF
and easements
October 29, 2018
Council District 4
Tax Map: 172, Parcel 179
ENGINEER: Dewey Engineering
(Michael Dewey, P.E.)
1 inch = 100 feet
METRO WATER SERVICES
CAUTION
THE POSITION OF THE WATER AND SANITARY SEWER MAINS SHOWN ARE APPROXIMATE AND ARE INTENDED TO SHOW THE GENERAL LOCATION ONLY. THE SIZES NOTED ARE TO THE BEST OF MWS KNOWLEDGE. IN ALL CASES WHERE PRECISE LOCATION AND SIZE ARE REQUIRED, FIELD VERIFICATION WILL BE NECESSARY.