Exhibit 1

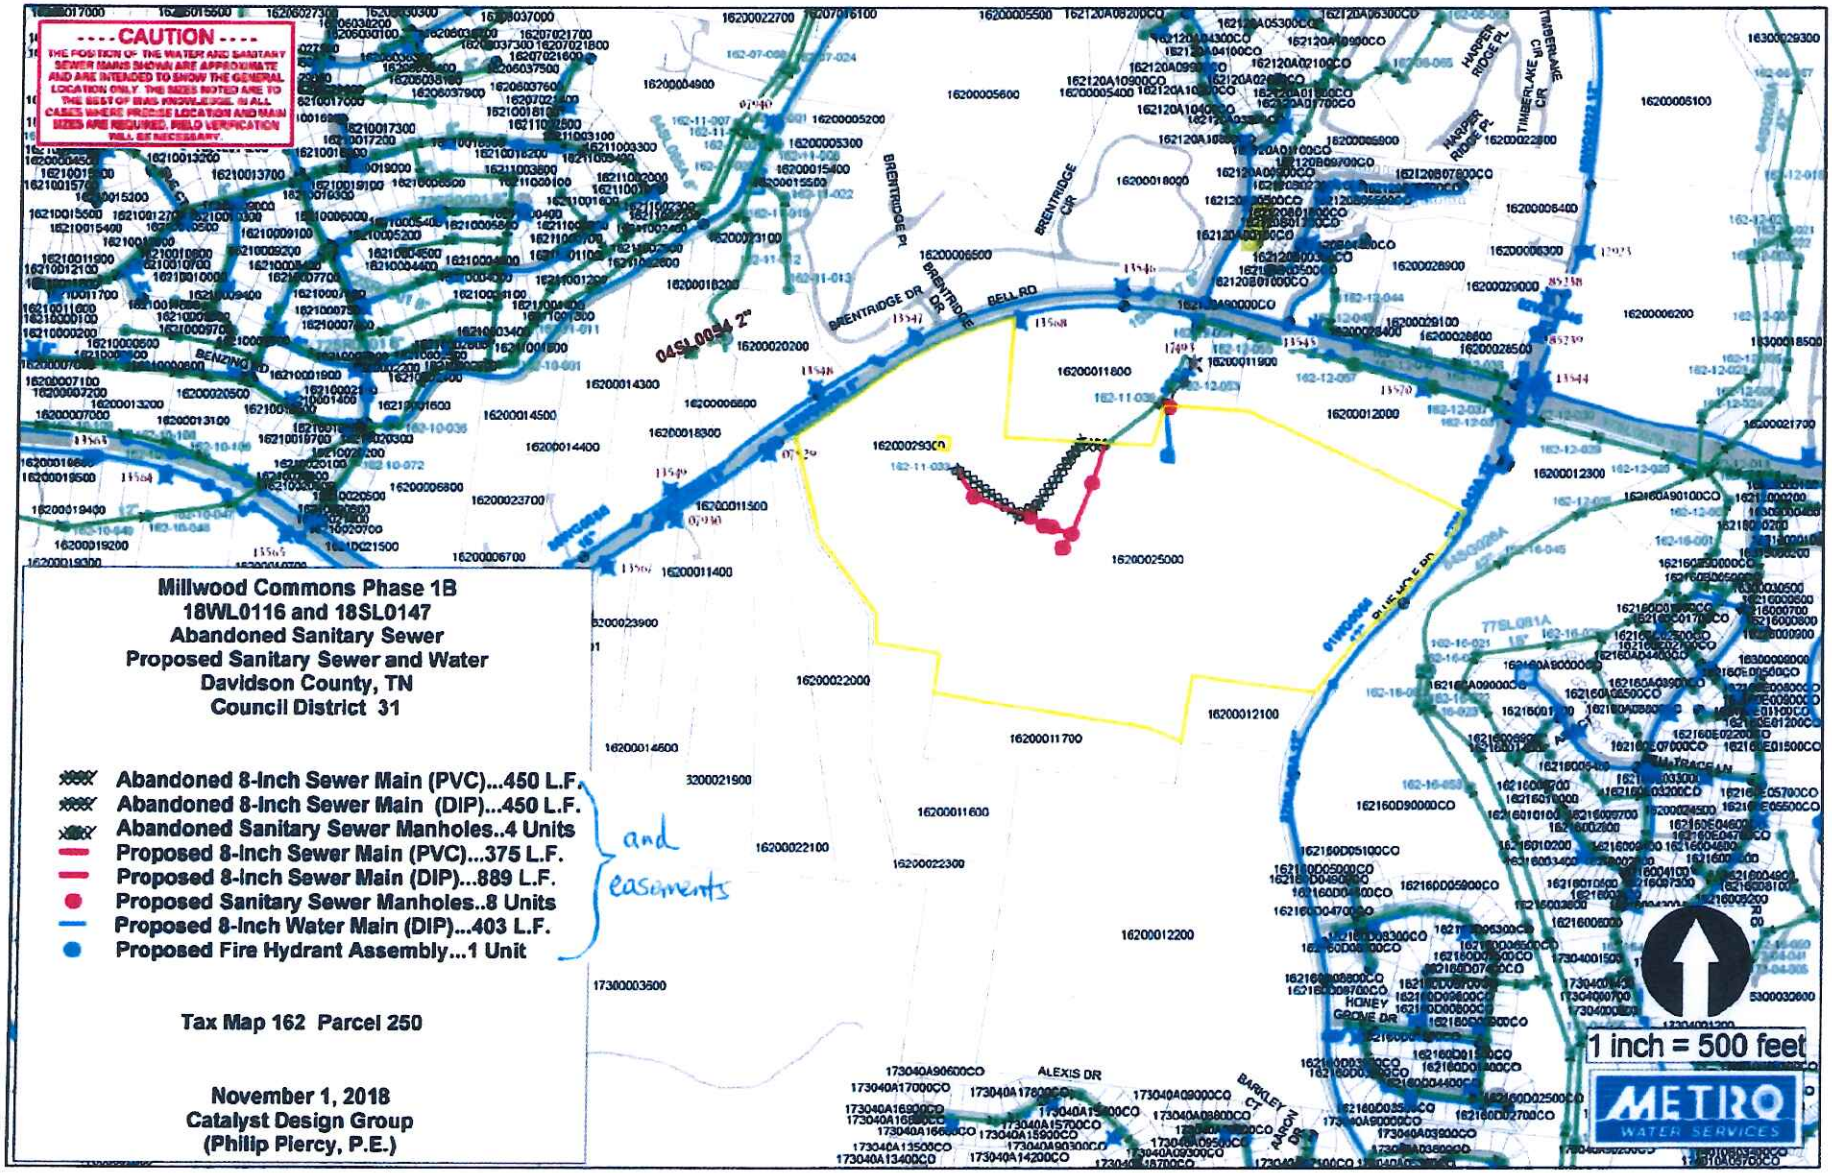
---- CAUTION ----
THE POSITION OF THE WATER AND SANITARY SEWER MAINS SHOWN ARE APPROXIMATE AND ARE INTENDED TO SHOW THE GENERAL LOCATION ONLY. THE SIZES NOTED ARE TO THE BEST OF MAS KNOWLEDGE. IN ALL CASES WHERE PRECISE LOCATION AND MAIN SIZES ARE REQUIRED, FIELD VERIFICATION WILL BE NECESSARY.
Millwood Commons Phase 1B
18WL0116 and 18SL0147
Abandoned Sanitary Sewer
Proposed Sanitary Sewer and Water
Davidson County, TN
Council District 31
Abandoned 8-inch Sewer Main (PVC)...450 L.F.
Abandoned 8-inch Sewer Main (DIP)...450 L.F.
Abandoned Sanitary Sewer Manholes..4 Units
Proposed 8-inch Sewer Main (PVC)...375 L.F.
Proposed 8-inch Sewer Main (DIP)...889 L.F.
Proposed Sanitary Sewer Manholes..8 Units
Proposed 8-inch Water Main (DIP)...403 L.F.
Proposed Fire Hydrant Assembly...1 Unit
and easements
Tax Map 162 Parcel 250
November 1, 2018
Catalyst Design Group
(Philip Piercy, P.E.)
1 inch = 500 feet
METRO WATER SERVICES
BRENTRIDGE DR
BRENTRIDGE PL
BRENTRIDGE CIR
BELL RD
HARPER RIDGE PL
TIMBERLAKE CIR
ALEXIS DR
BARKLEY CT
AARON DR
HONEY GROVE DR
04SL0054 2"