Exhibit 1

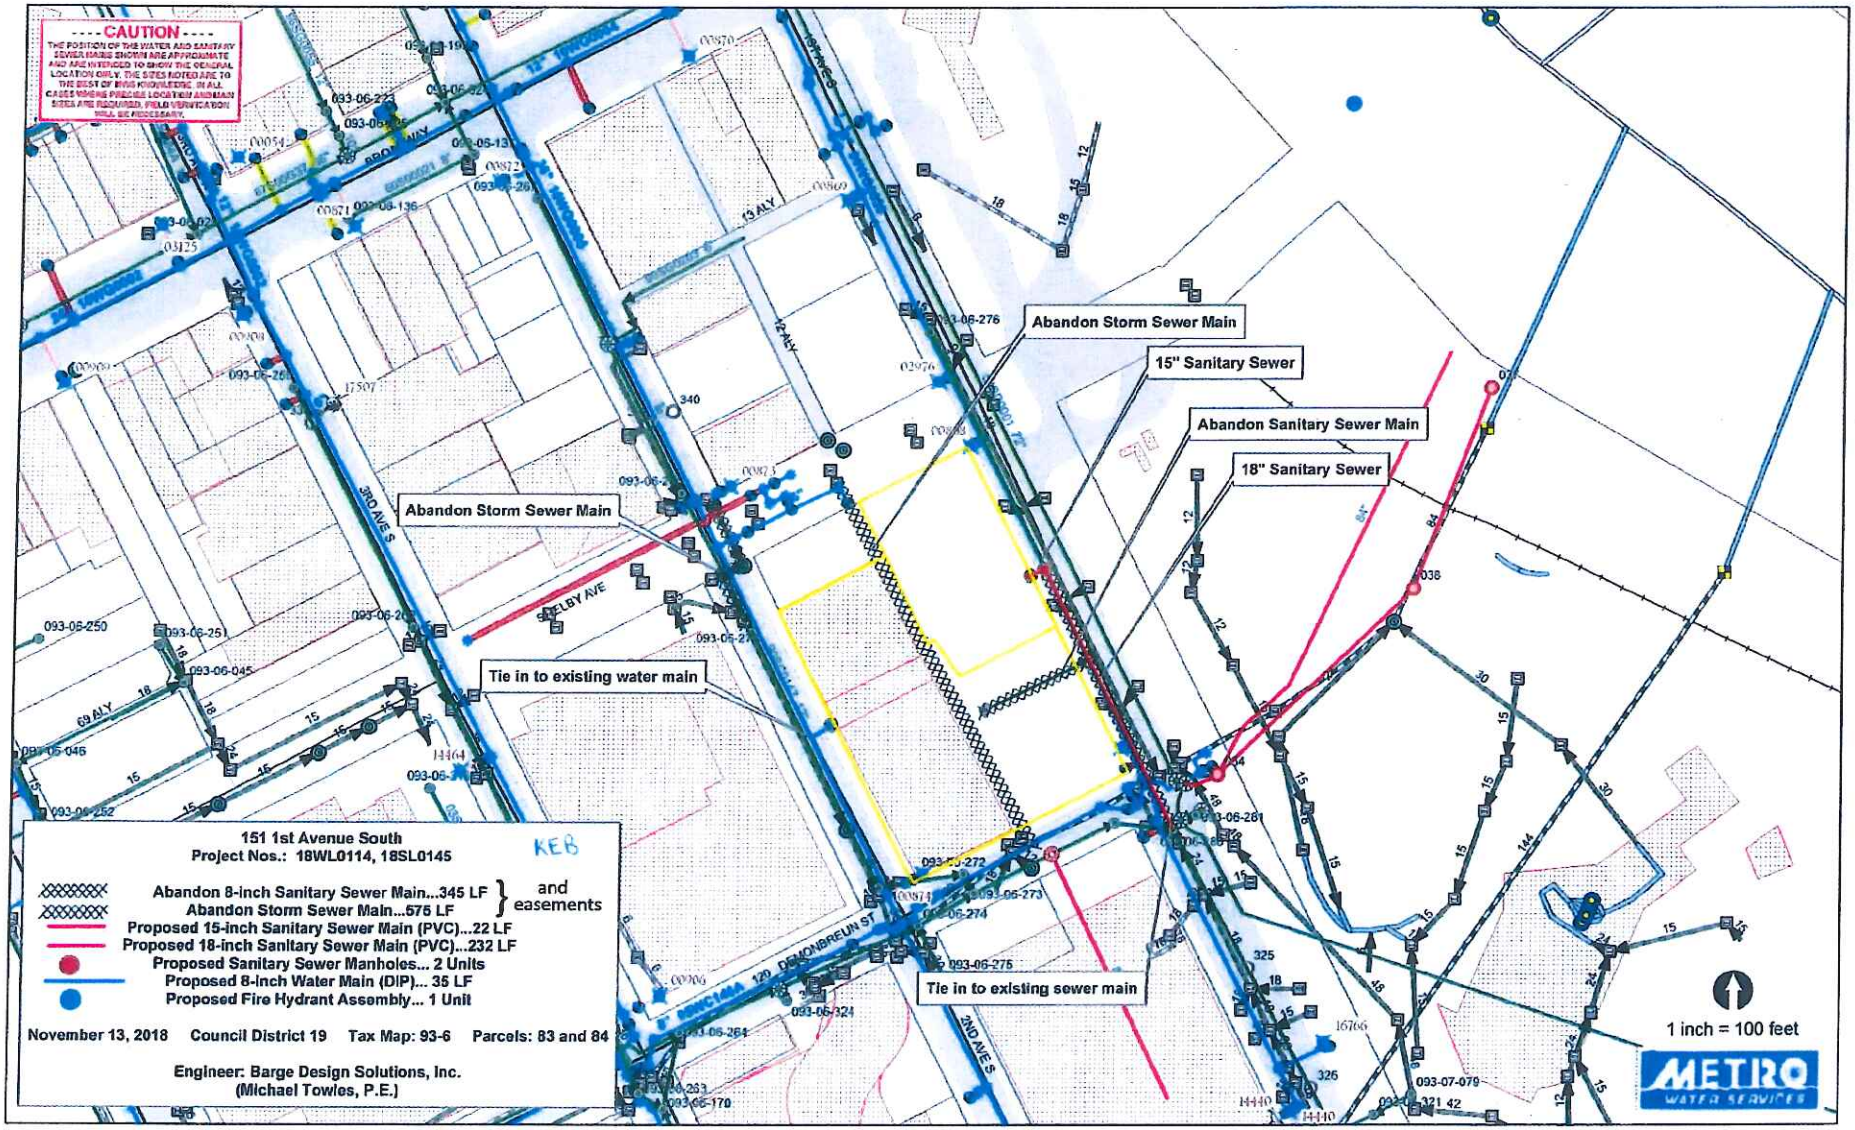
---- CAUTION ----
THE POSITION OF THE WATER AND SANITARY SEWER MAINS SHOWN ARE APPROXIMATE AND ARE INTENDED TO SHOW THE GENERAL LOCATION ONLY. THE SITES NOTED ARE TO THE BEST OF MWS KNOWLEDGE. IN ALL CASES WHERE PRECISE LOCATION AND/OR SIZES ARE REQUIRED, FIELD VERIFICATION WILL BE NECESSARY.
Abandon Storm Sewer Main
15" Sanitary Sewer
Abandon Sanitary Sewer Main
18" Sanitary Sewer
Abandon Storm Sewer Main
Tie in to existing water main
Tie in to existing sewer main
3RD AVE S
SHELBY AVE
DESONBREUN ST
13 ALY
12 ALY
69 ALY
151 1st Avenue South
Project Nos.: 18WL0114, 18SL0145
KEB
Abandon 8-inch Sanitary Sewer Main...345 LF
Abandon Storm Sewer Main...575 LF
and easements
Proposed 15-inch Sanitary Sewer Main (PVC)...22 LF
Proposed 18-inch Sanitary Sewer Main (PVC)...232 LF
Proposed Sanitary Sewer Manholes... 2 Units
Proposed 8-inch Water Main (DIP)... 35 LF
Proposed Fire Hydrant Assembly... 1 Unit
November 13, 2018 Council District 19 Tax Map: 93-6 Parcels: 83 and 84
Engineer: Barge Design Solutions, Inc.
(Michael Towles, P.E.)
1 inch = 100 feet
METRO WATER SERVICES