Exhibit 1

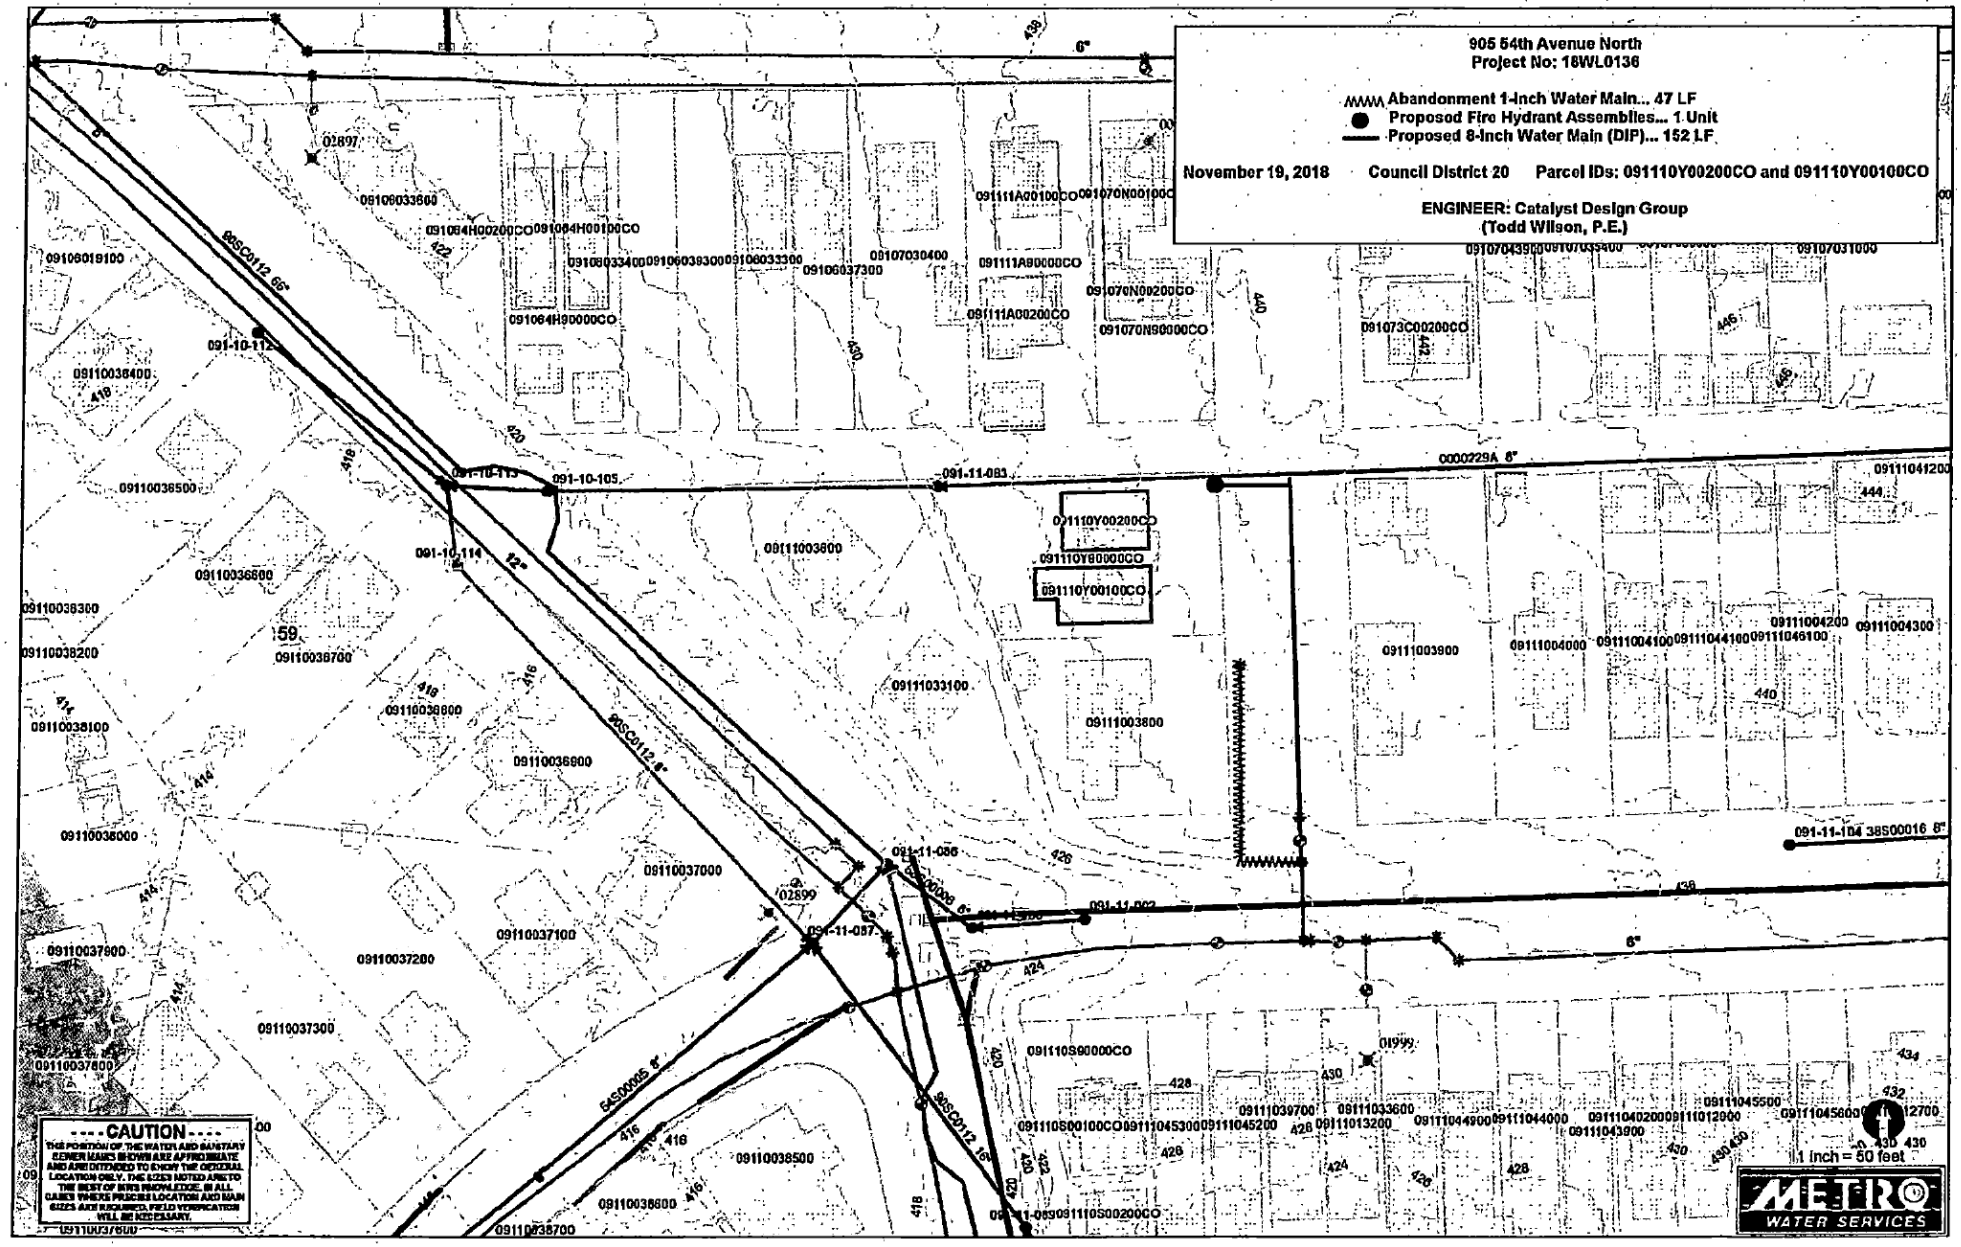
905 54th Avenue North
Project No: 18WL0136
Abandonment 1-Inch Water Main... 47 LF
Proposed Fire Hydrant Assemblies... 1 Unit
Proposed 8-Inch Water Main (DIP)... 152 LF
November 19, 2018
Council District 20
Parcel IDs: 091110Y00200CO and 091110Y00100CO
ENGINEER: Catalyst Design Group
(Todd Wilson, P.E.)
091110Y00200CO
091110Y00100CO
1 inch = 50 feet
METRO WATER SERVICES
CAUTION
THE POSITION OF THE WATER AND SANITARY SEWER MAINS SHOWN ARE APPROXIMATE AND ARE INTENDED TO SHOW THE GENERAL LOCATION ONLY. THE SIZES NOTED ARE TO THE BEST OF MWS KNOWLEDGE. IN ALL CASES WHERE PRECISE LOCATION AND MAIN SIZES ARE REQUIRED, FIELD VERIFICATION WILL BE NECESSARY.