Exhibit 1

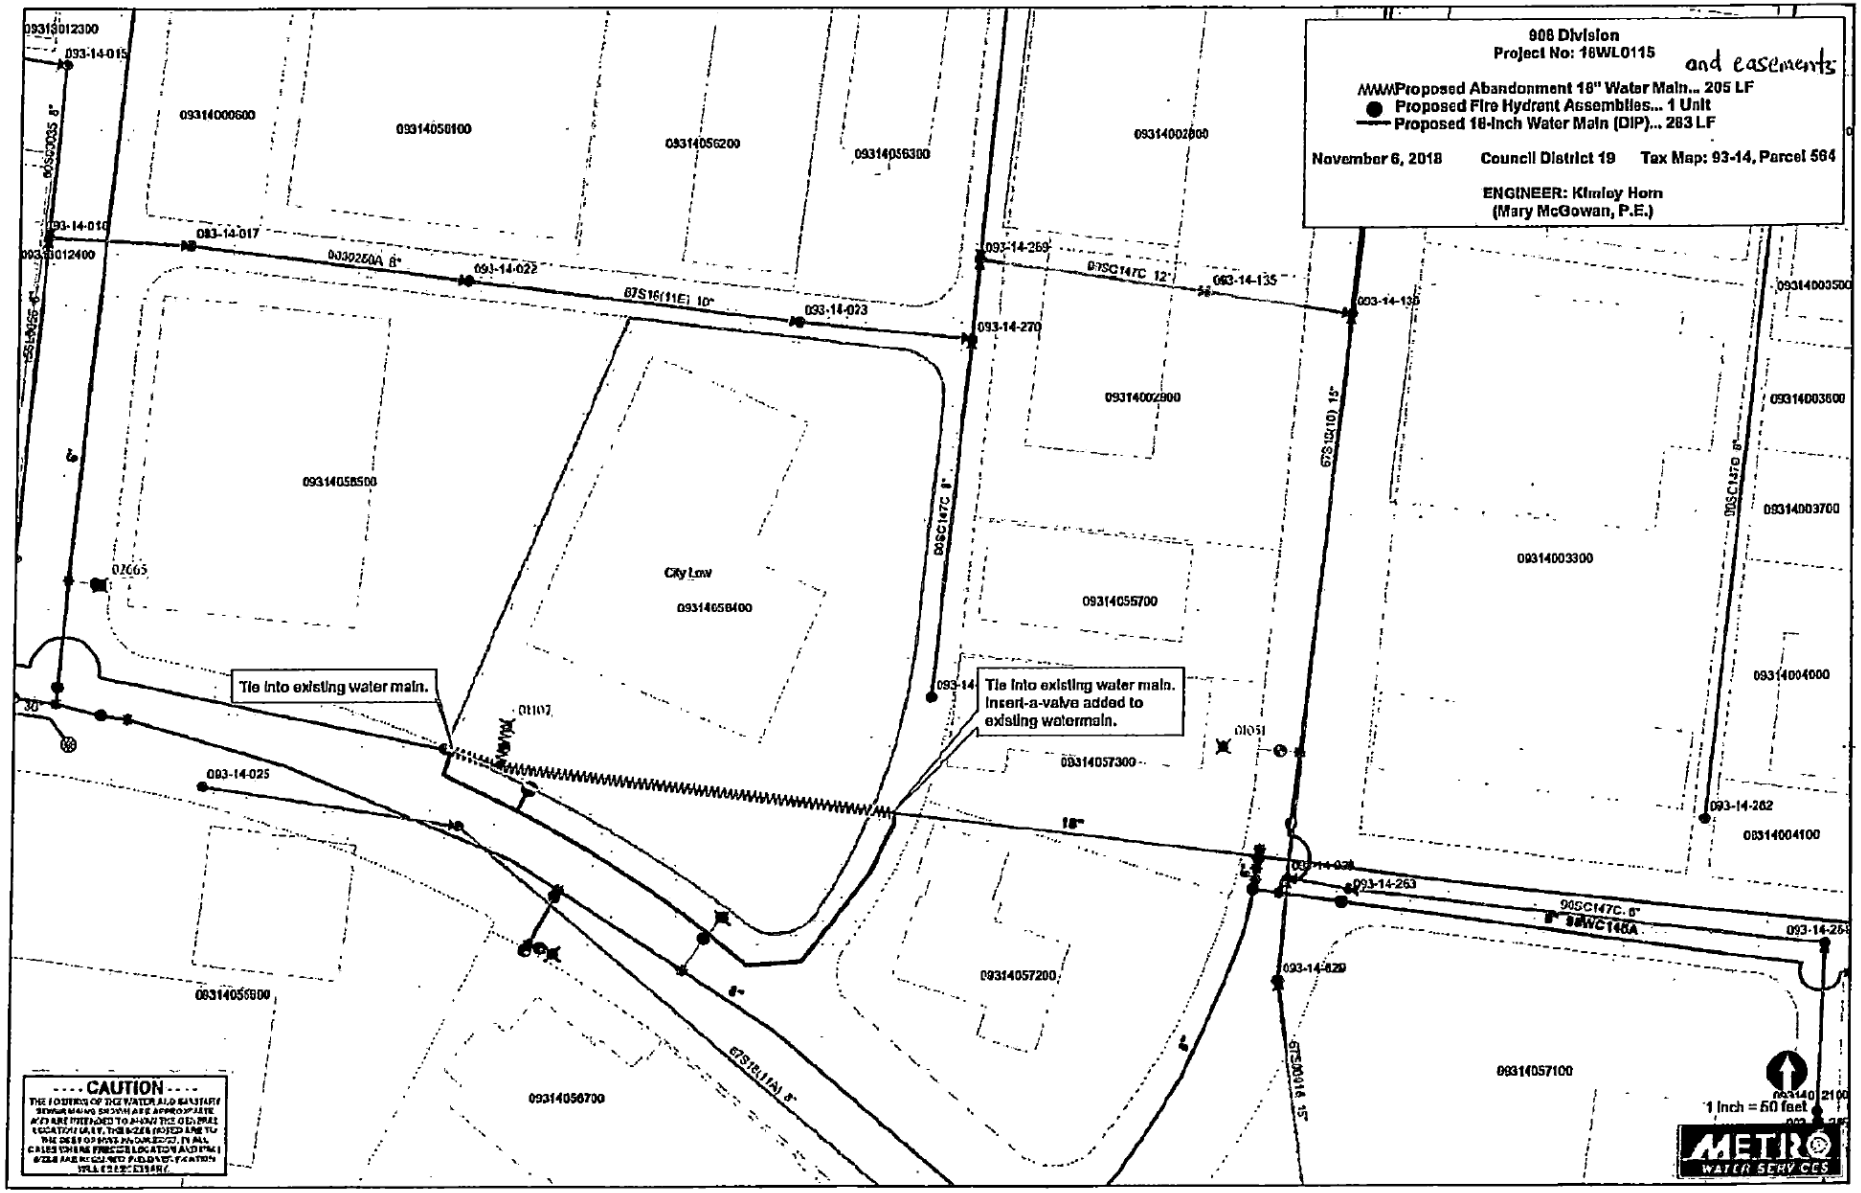
908 Division
Project No: 16WL0115
and easements
Proposed Abandonment 16" Water Main... 205 LF
Proposed Fire Hydrant Assemblies... 1 Unit
Proposed 16-Inch Water Main (DIP)... 283 LF
November 6, 2018
Council District 19
Tax Map: 93-14, Parcel 564
ENGINEER: Kimley Horn
(Mary McGowan, P.E.)
Tie into existing water main.
Tie into existing water main. Insert-a-valve added to existing watermain.
City Low
CAUTION
1 Inch = 50 feet
METRO WATER SERVICES