Exhibit 1

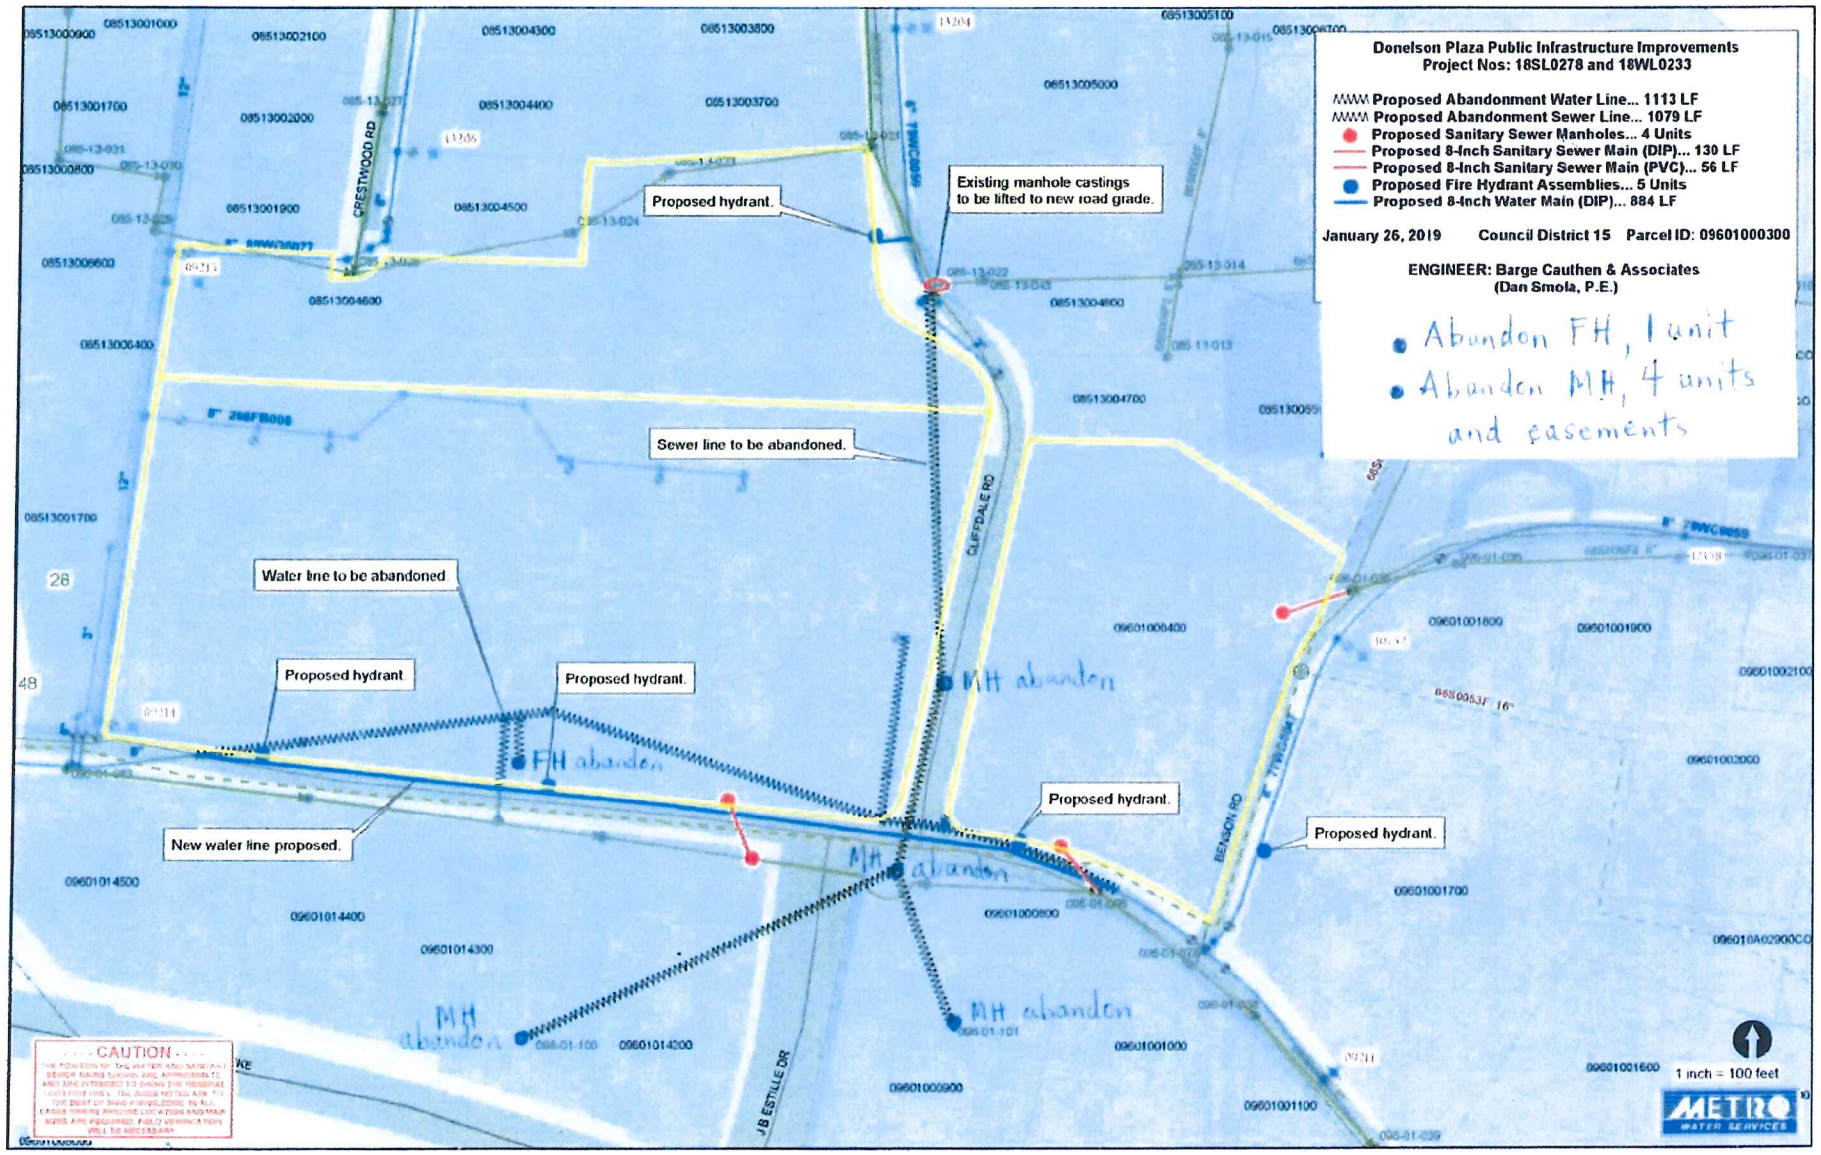
Donelson Plaza Public Infrastructure Improvements
Project Nos: 18SL0278 and 18WL0233
Proposed Abandonment Water Line... 1113 LF
Proposed Abandonment Sewer Line... 1079 LF
Proposed Sanitary Sewer Manholes... 4 Units
Proposed 8-Inch Sanitary Sewer Main (DIP)... 130 LF
Proposed 8-Inch Sanitary Sewer Main (PVC)... 56 LF
Proposed Fire Hydrant Assemblies... 5 Units
Proposed 8-Inch Water Main (DIP)... 884 LF
January 26, 2019
Council District 15
Parcel ID: 09601000300
ENGINEER: Barge Cauthen & Associates
(Dan Smola, P.E.)
• Abandon FH, 1 unit
• Abandon MH, 4 units and easements
Proposed hydrant.
Existing manhole castings to be lifted to new road grade.
Sewer line to be abandoned.
Water line to be abandoned.
Proposed hydrant.
Proposed hydrant.
New water line proposed.
Proposed hydrant.
Proposed hydrant.
FH abandon
MH abandon
MH abandon
MH abandon
MH abandon
CRESTWOOD RD
CLIFFDALE RD
BENSON RD
JB ESTILLE DR
CAUTION
1 inch = 100 feet
METRO WATER SERVICES