Exhibit 1

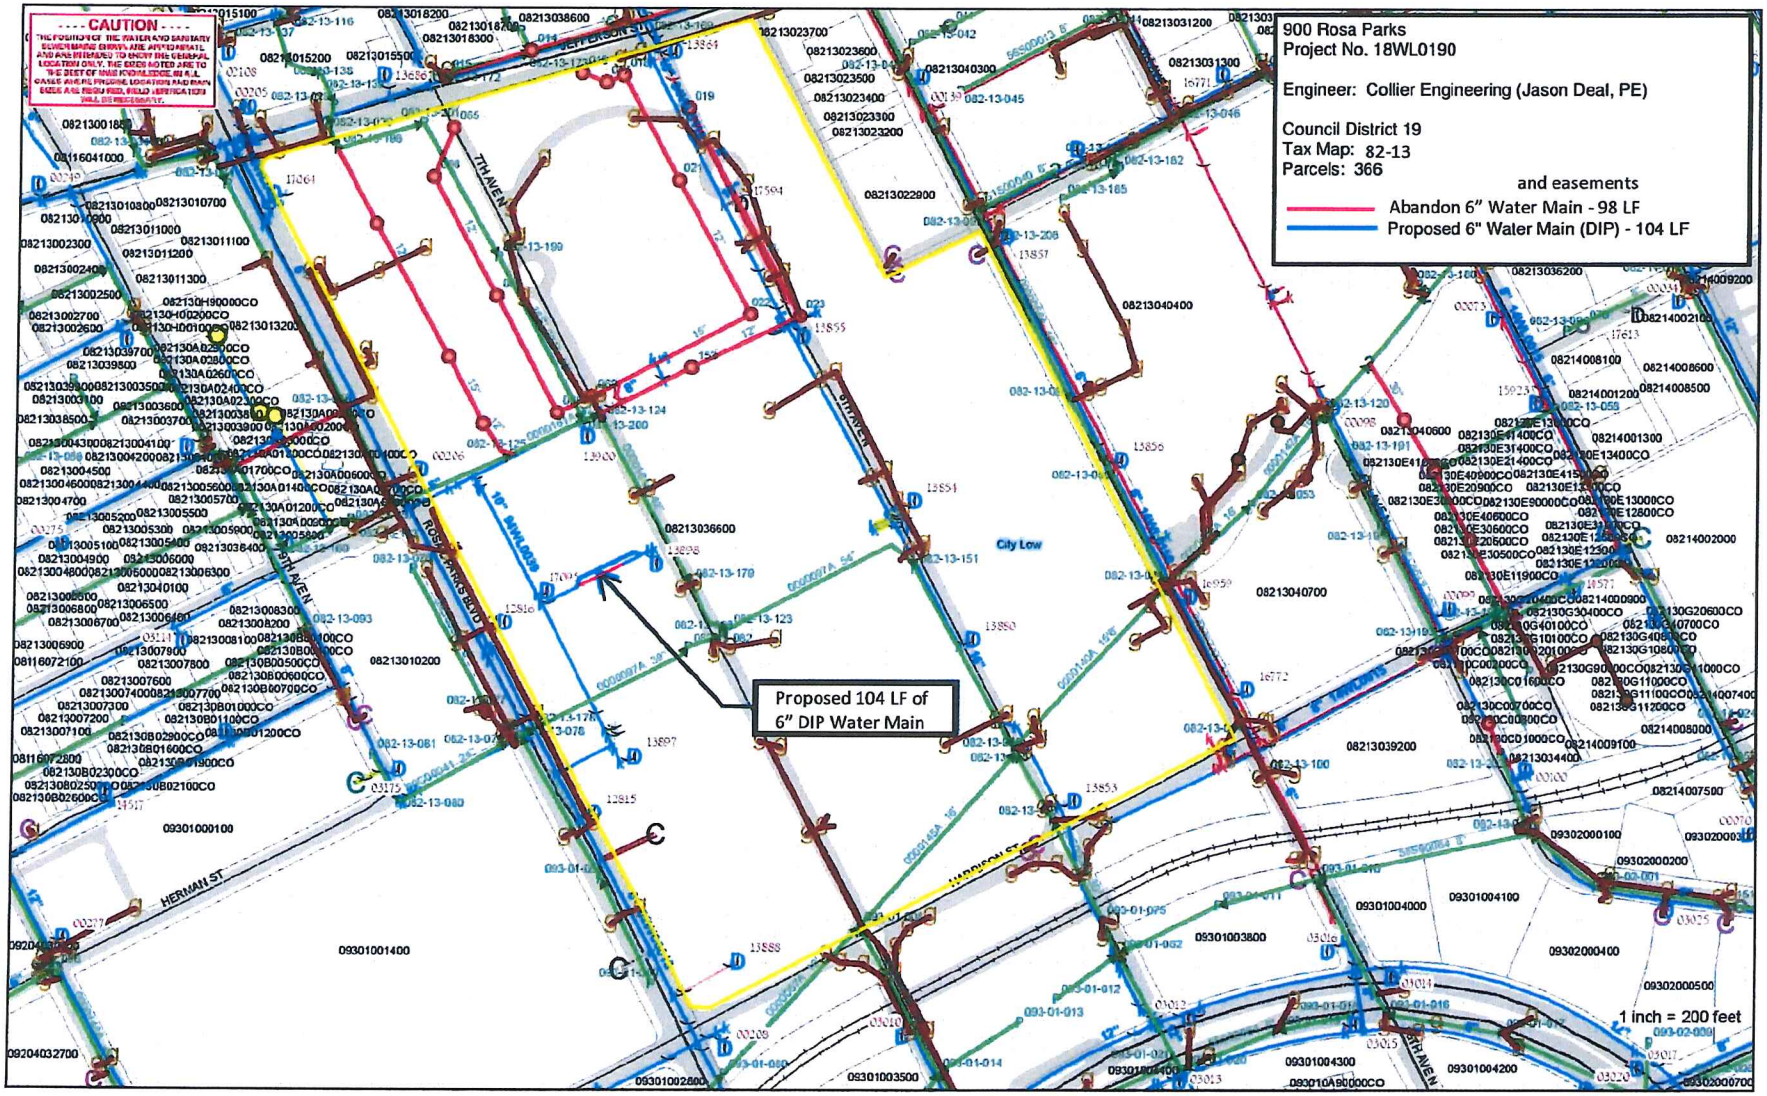

900 Rosa Parks
Project No. 18WL0190
Engineer: Collier Engineering (Jason Deal, PE)
Council District 19
Tax Map: 82-13
Parcels: 366
and easements
Abandon 6" Water Main - 98 LF
Proposed 6" Water Main (DIP) - 104 LF
Proposed 104 LF of 6" DIP Water Main
City Low
HERMAN ST
1 inch = 200 feet