Exhibit 1

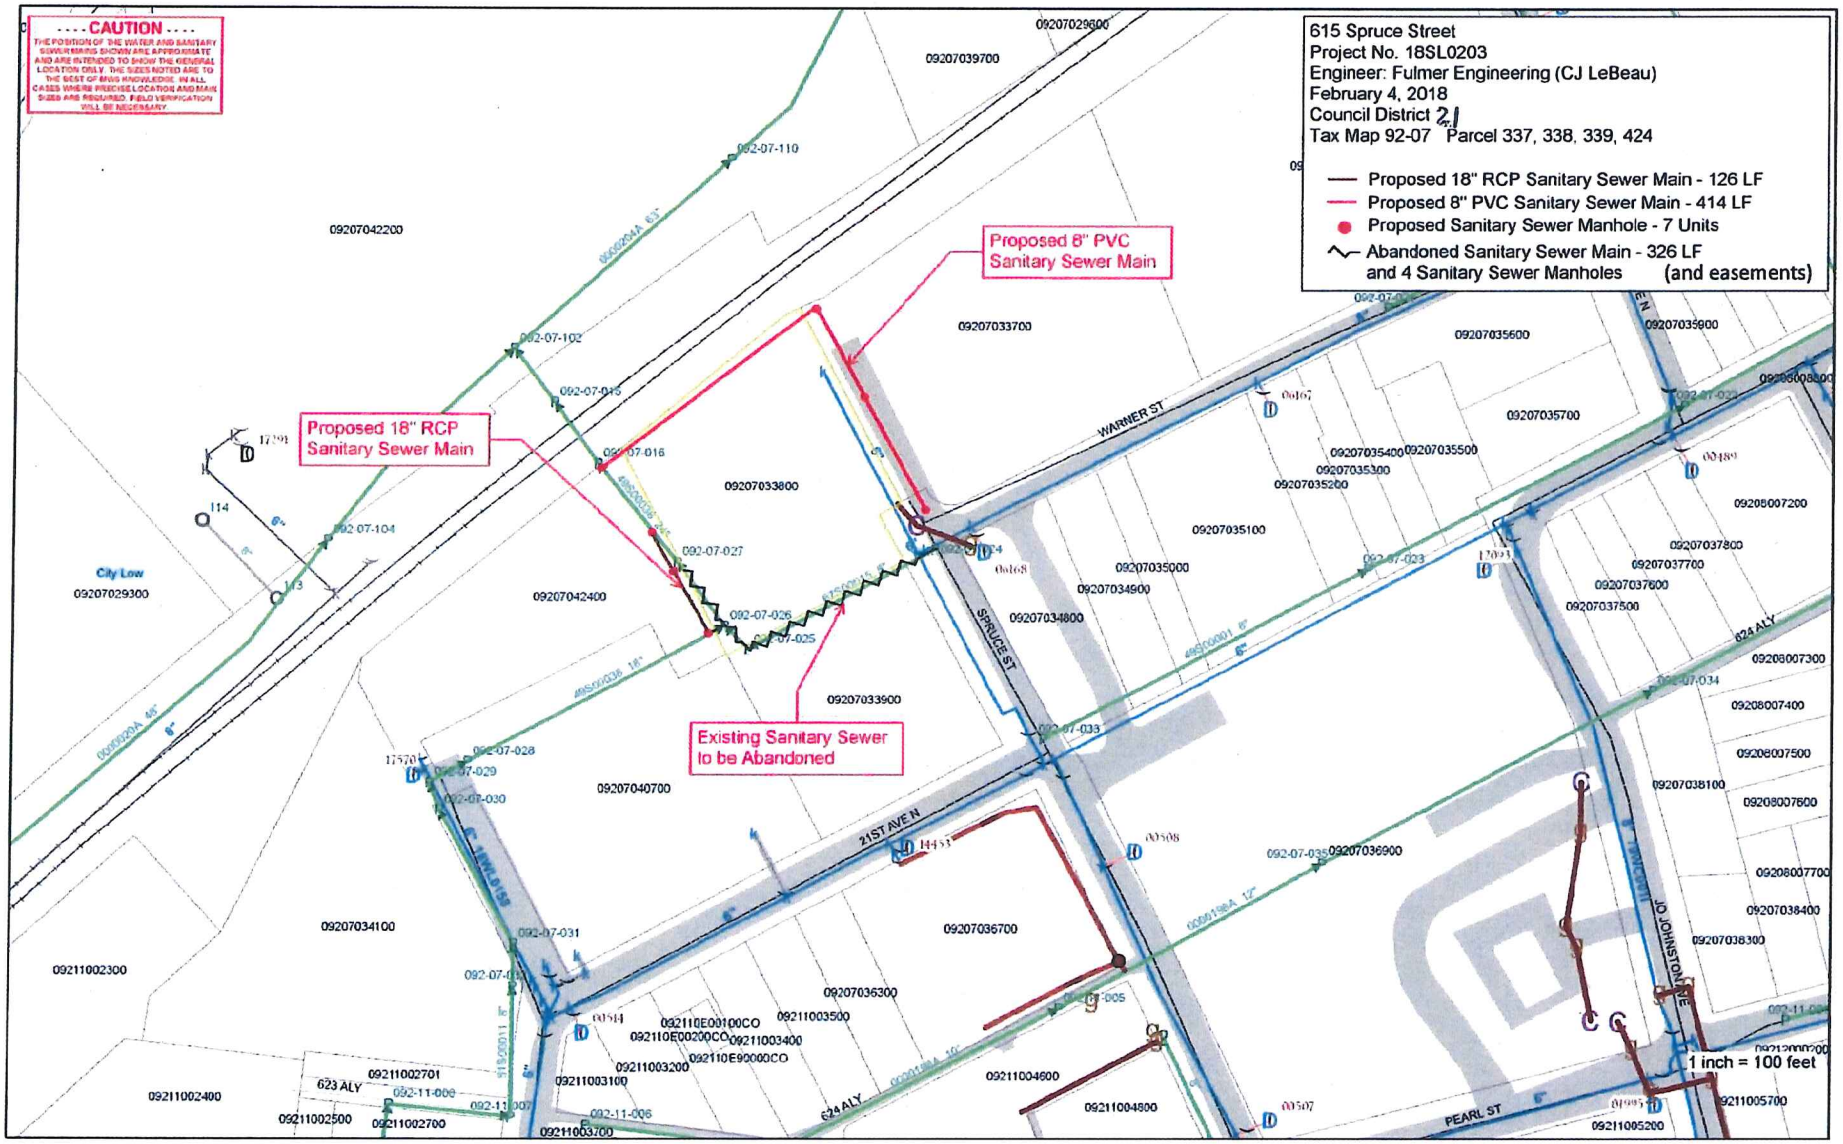
615 Spruce Street
Project No. 18SL0203
Engineer: Fulmer Engineering (CJ LeBeau)
February 4, 2018
Council District 2
Tax Map 92-07 Parcel 337, 338, 339, 424
Proposed 18" RCP Sanitary Sewer Main - 126 LF
Proposed 8" PVC Sanitary Sewer Main - 414 LF
Proposed Sanitary Sewer Manhole - 7 Units
Abandoned Sanitary Sewer Main - 326 LF
and 4 Sanitary Sewer Manholes (and easements)
Proposed 8" PVC Sanitary Sewer Main
Proposed 18" RCP Sanitary Sewer Main
Existing Sanitary Sewer to be Abandoned
1 inch = 100 feet
WARNER ST
SPRUCE ST
21ST AVE N
PEARL ST
JOHNSTON AVE
624 ALY
623 ALY
City Low
CAUTION
THE POSITION OF THE WATER AND SANITARY SEWER MAINS SHOWN ARE APPROXIMATE AND ARE INTENDED TO SHOW THE GENERAL LOCATION ONLY. THE SIZES NOTED ARE TO THE BEST OF MUNI KNOWLEDGE. IN ALL CASES WHERE PRECISE LOCATION AND MAIN SIZES ARE REQUIRED, FIELD VERIFICATION WILL BE NECESSARY.