Exhibit 1

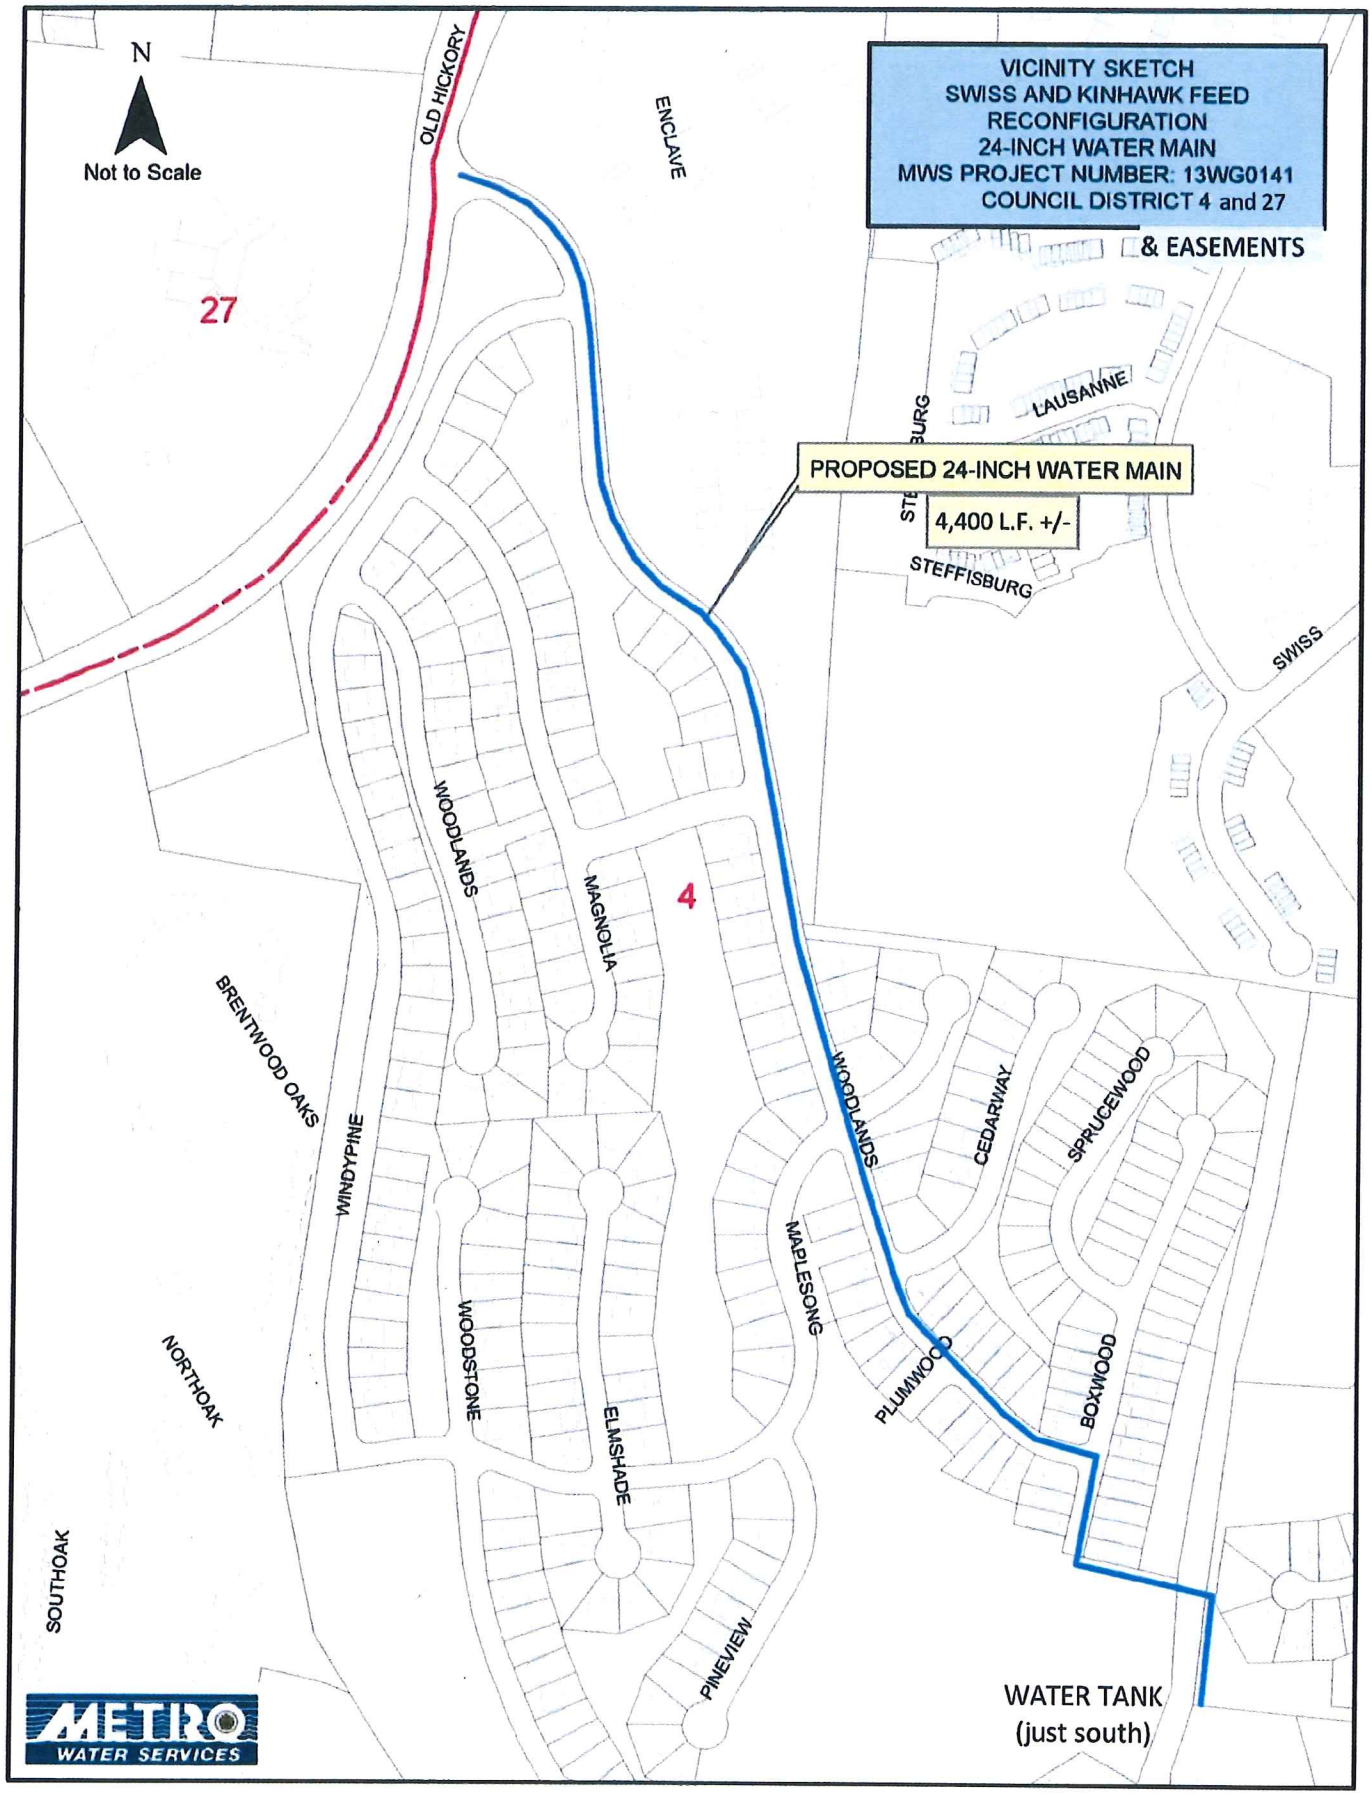
VICINITY SKETCH
SWISS AND KINHAWK FEED
RECONFIGURATION
24-INCH WATER MAIN
MWS PROJECT NUMBER: 13WG0141
COUNCIL DISTRICT 4 and 27
& EASEMENTS
N
Not to Scale
PROPOSED 24-INCH WATER MAIN
4,400 L.F. +/-
27
4
OLD HICKORY
ENCLAVE
LAUSANNE
STEFFISBURG
SWISS
WOODLANDS
MAGNOLIA
BRENTWOOD OAKS
WINDYPINE
NORTHOAK
SOUTHOAK
WOODSTONE
ELMSHADE
PINEVIEW
MAPLESONG
CEDARWAY
SPRUCEWOOD
PLUMWOOD
BOXWOOD
WATER TANK
(just south)
METRO
WATER SERVICES