Exhibit 1

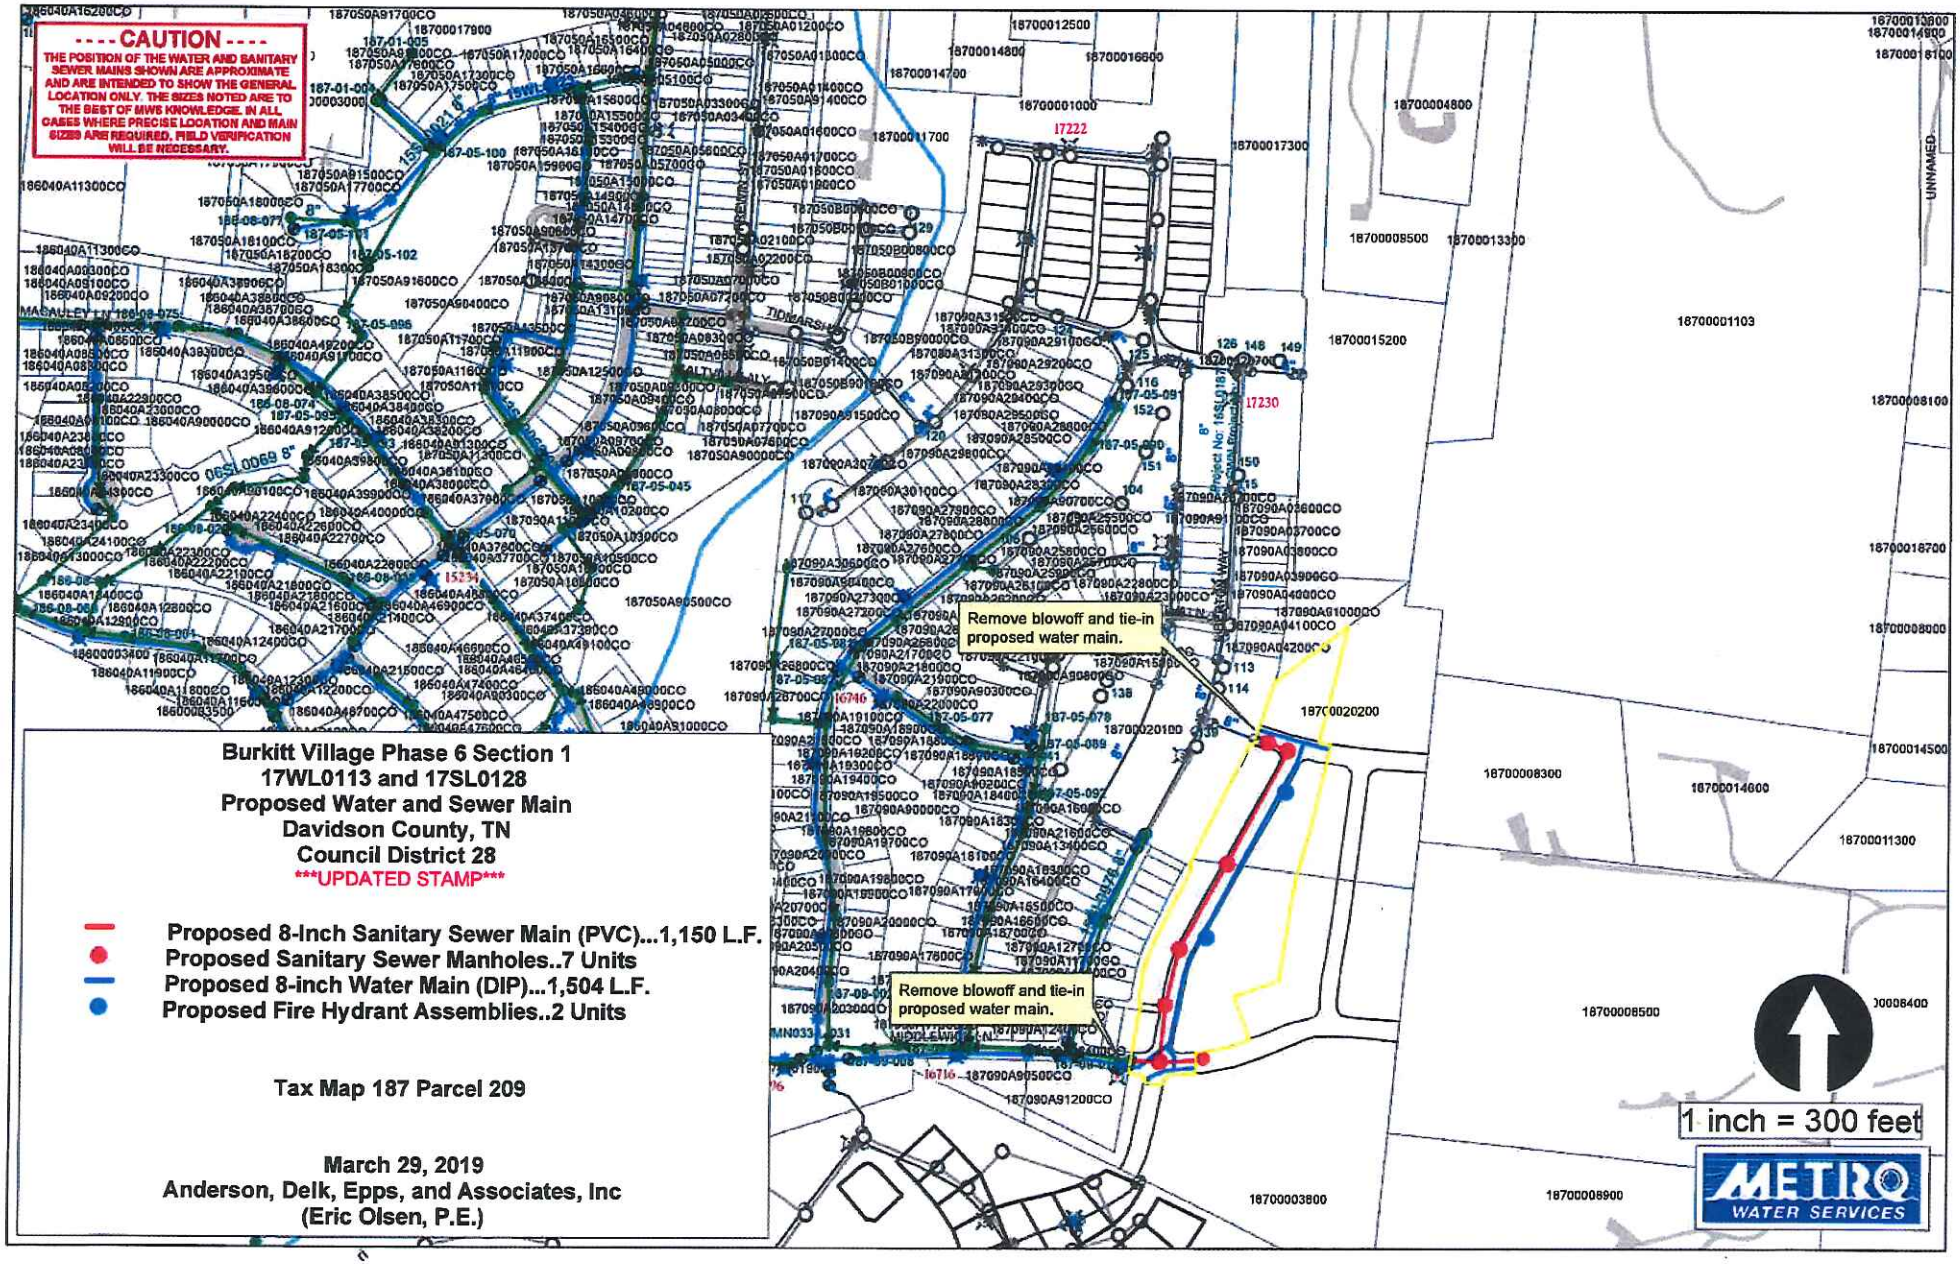
---- CAUTION ----
THE POSITION OF THE WATER AND SANITARY SEWER MAINS SHOWN ARE APPROXIMATE AND ARE INTENDED TO SHOW THE GENERAL LOCATION ONLY. THE SIZES NOTED ARE TO THE BEST OF MWS KNOWLEDGE. IN ALL CASES WHERE PRECISE LOCATION AND MAIN SIZES ARE REQUIRED, FIELD VERIFICATION WILL BE NECESSARY.
Remove blowoff and tie-in proposed water main.
Remove blowoff and tie-in proposed water main.
Burkitt Village Phase 6 Section 1
17WL0113 and 17SL0128
Proposed Water and Sewer Main
Davidson County, TN
Council District 28
UPDATED STAMP
Proposed 8-Inch Sanitary Sewer Main (PVC)...1,150 L.F.
Proposed Sanitary Sewer Manholes..7 Units
Proposed 8-inch Water Main (DIP)...1,504 L.F.
Proposed Fire Hydrant Assemblies..2 Units
Tax Map 187 Parcel 209
March 29, 2019
Anderson, Delk, Epps, and Associates, Inc
(Eric Olsen, P.E.)
1 inch = 300 feet
METRO WATER SERVICES