Exhibit 1

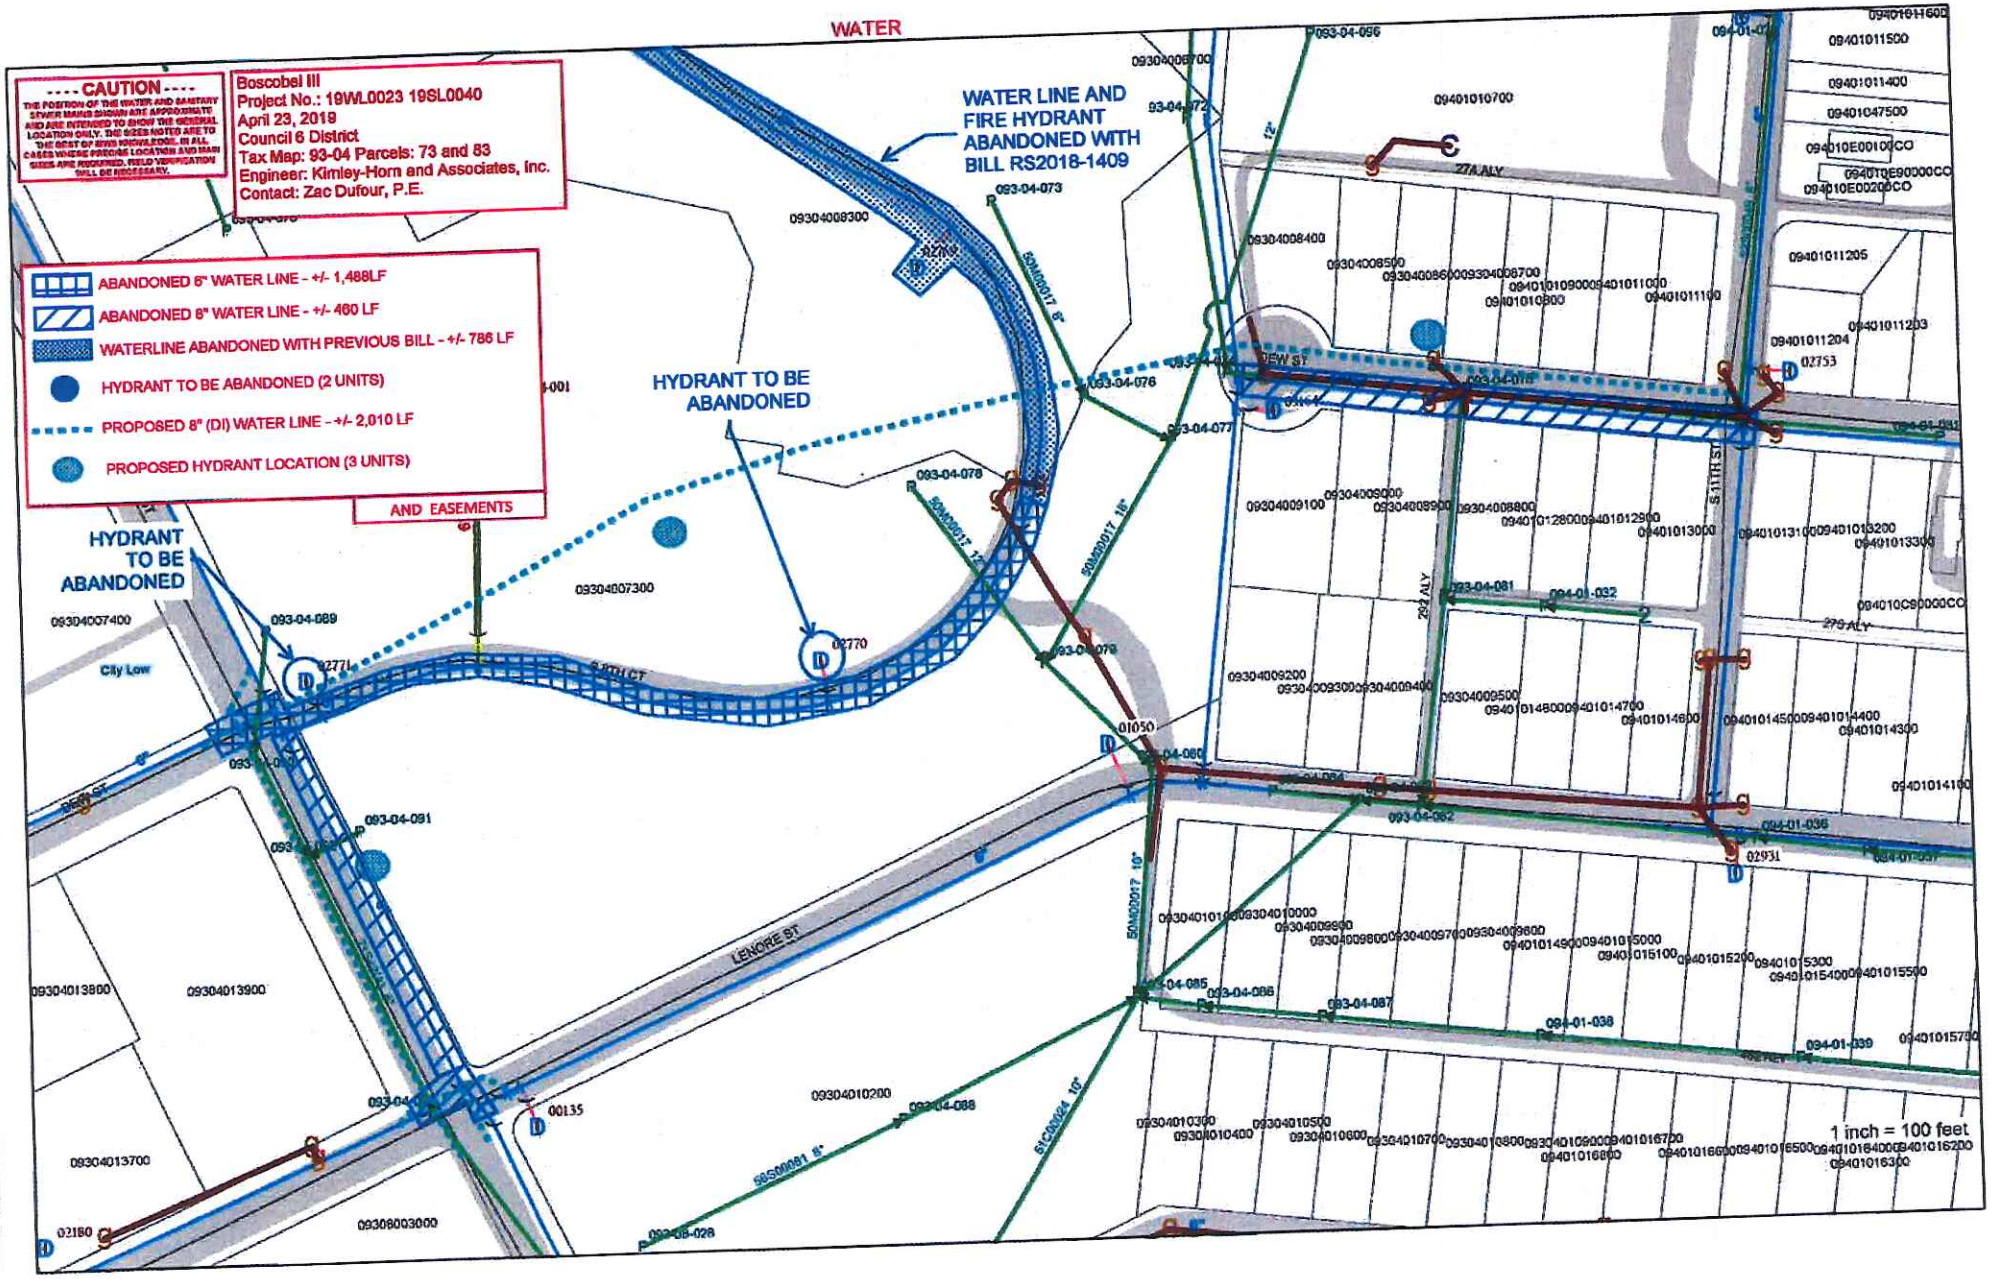

WATER
---- CAUTION ----
THE POSITION OF THE WATER AND SANITARY SEWER MAINS SHOWN ARE APPROXIMATE AND ARE INTENDED TO SHOW THE GENERAL LOCATION ONLY. THE SIZES NOTED ARE TO THE BEST OF IEWS KNOWLEDGE. IN ALL CASES WHERE PRECISE LOCATION AND MAIN SIZES ARE REQUIRED, FIELD VERIFICATION WILL BE NECESSARY.
Boscobel III
Project No.: 19WL0023 19SL0040
April 23, 2019
Council 6 District
Tax Map: 93-04 Parcels: 73 and 83
Engineer: Kimley-Horn and Associates, Inc.
Contact: Zac Dufour, P.E.
ABANDONED 6" WATER LINE - +/- 1,488LF
ABANDONED 8" WATER LINE - +/- 460 LF
WATERLINE ABANDONED WITH PREVIOUS BILL - +/- 786 LF
HYDRANT TO BE ABANDONED (2 UNITS)
PROPOSED 8" (DI) WATER LINE - +/- 2,010 LF
PROPOSED HYDRANT LOCATION (3 UNITS)
AND EASEMENTS
WATER LINE AND FIRE HYDRANT ABANDONED WITH BILL RS2018-1409
HYDRANT TO BE ABANDONED
HYDRANT TO BE ABANDONED
City Low
LENORE ST
DEW ST
S 11TH ST
274 ALY
292 ALY
279 ALY
1 inch = 100 feet

Exhibit 2

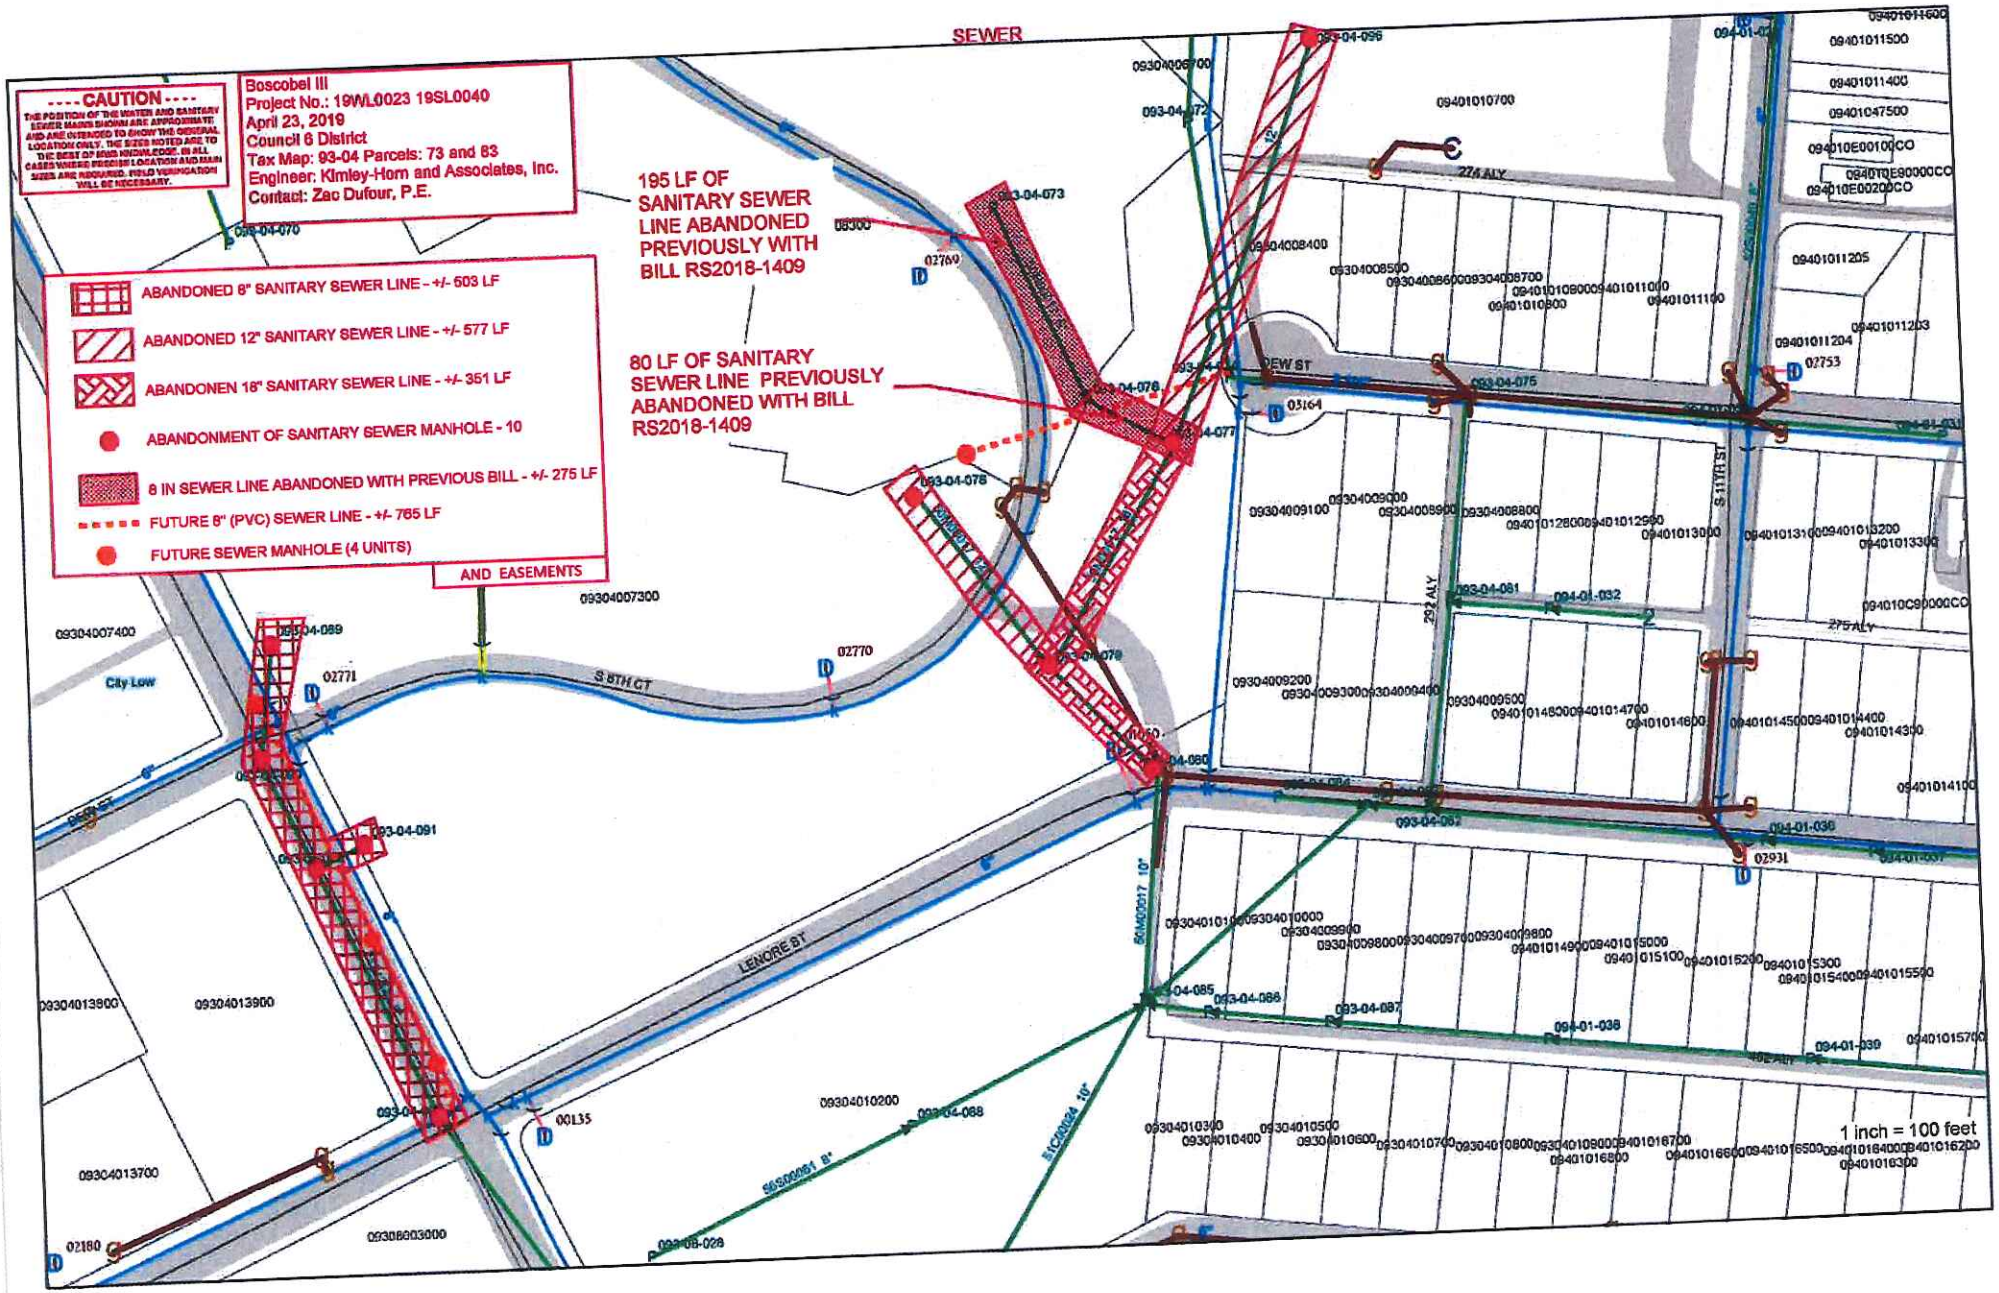
SEWER
---- CAUTION ----
THE POSITION OF THE WATER AND SANITARY SEWER MAINS SHOWN ARE APPROXIMATE AND ARE INTENDED TO SHOW THE GENERAL LOCATION ONLY. THE SIZES NOTED ARE TO THE BEST OF MY KNOWLEDGE. IN ALL CASES WHERE PRECISE LOCATION AND MAIN SIZES ARE REQUIRED, FIELD VERIFICATION WILL BE NECESSARY.
Boscobel III
Project No.: 19WL0023 19SL0040
April 23, 2019
Council 6 District
Tax Map: 93-04 Parcels: 73 and 83
Engineer: Kimley-Horn and Associates, Inc.
Contact: Zac Dufour, P.E.
195 LF OF SANITARY SEWER LINE ABANDONED PREVIOUSLY WITH BILL RS2018-1409
80 LF OF SANITARY SEWER LINE PREVIOUSLY ABANDONED WITH BILL RS2018-1409
ABANDONED 8" SANITARY SEWER LINE - +/- 503 LF
ABANDONED 12" SANITARY SEWER LINE - +/- 577 LF
ABANDONEN 18" SANITARY SEWER LINE - +/- 351 LF
ABANDONMENT OF SANITARY SEWER MANHOLE - 10
8 IN SEWER LINE ABANDONED WITH PREVIOUS BILL - +/- 275 LF
FUTURE 8" (PVC) SEWER LINE - +/- 765 LF
FUTURE SEWER MANHOLE (4 UNITS)
AND EASEMENTS
S 8TH CT
LENORE ST
S 11TH ST
DEW ST
274 ALY
293 ALY
City Low
1 inch = 100 feet