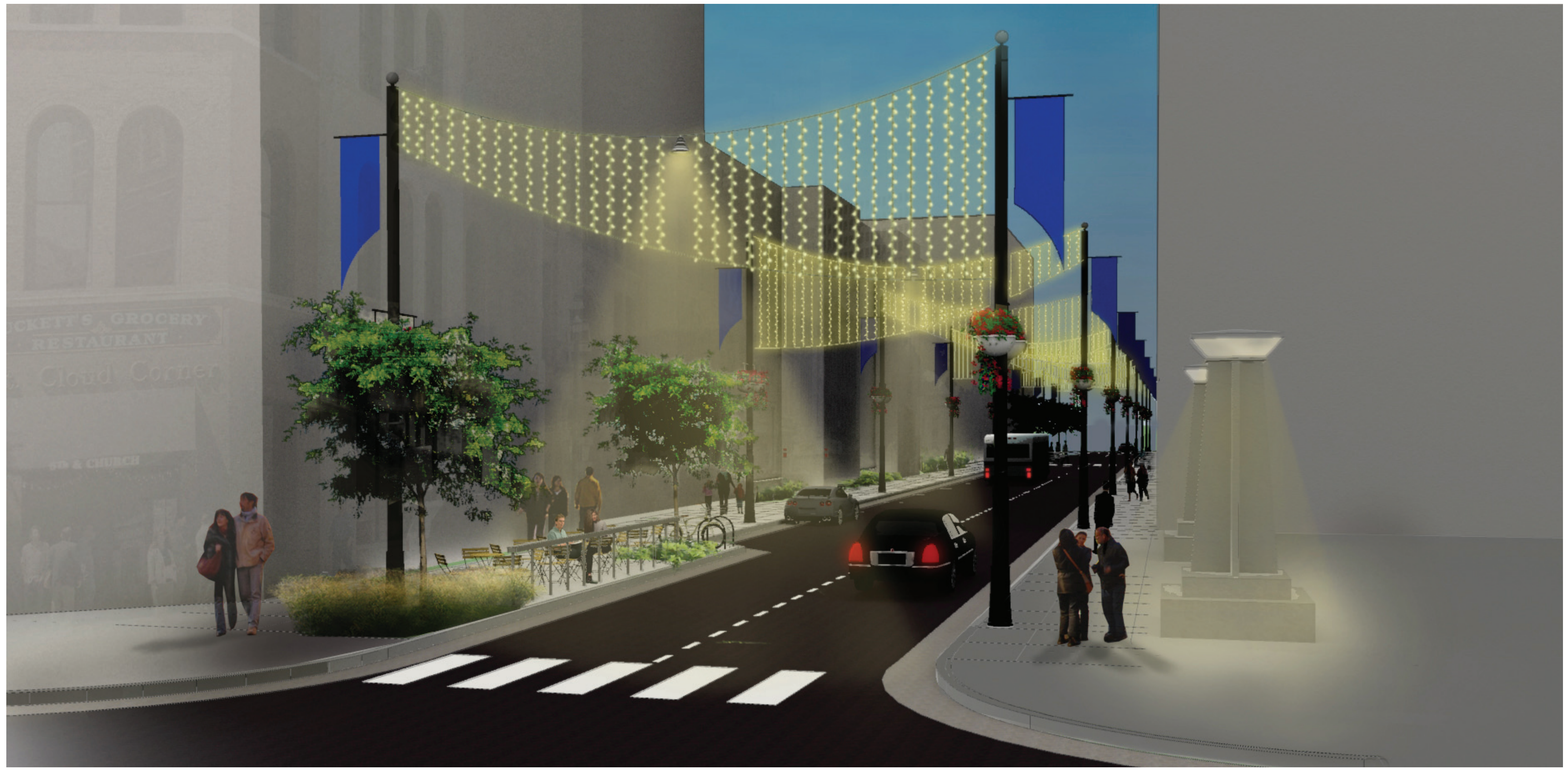

ILLUSTRATIVE VIEW: CORNER AT CHURCH STREET

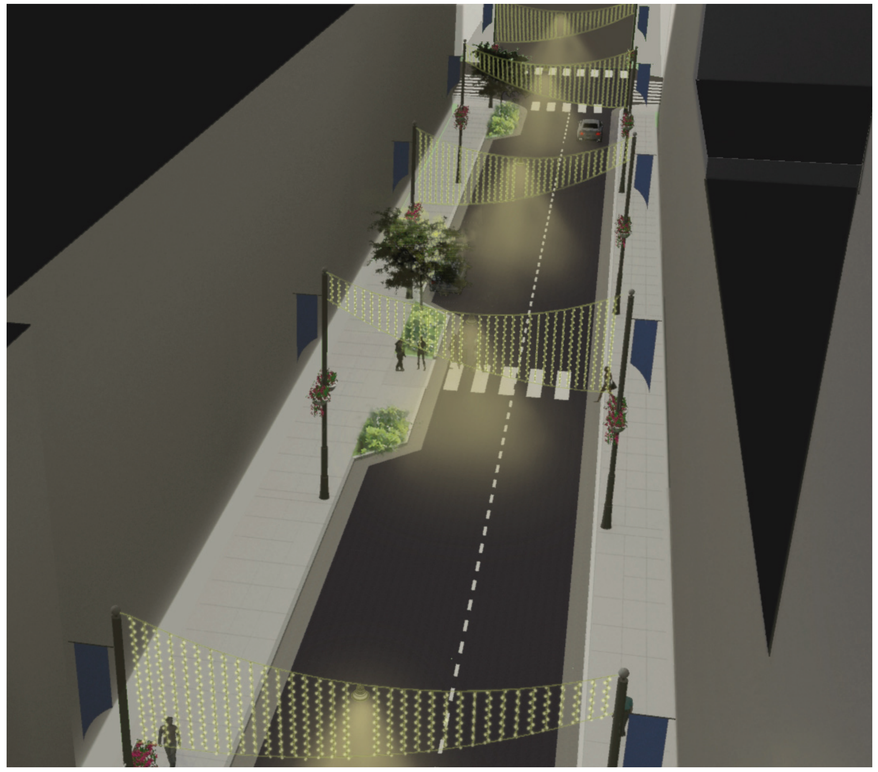

ILLUSTRATIVE VIEW: BIRDSEYE PERSPECTIVE

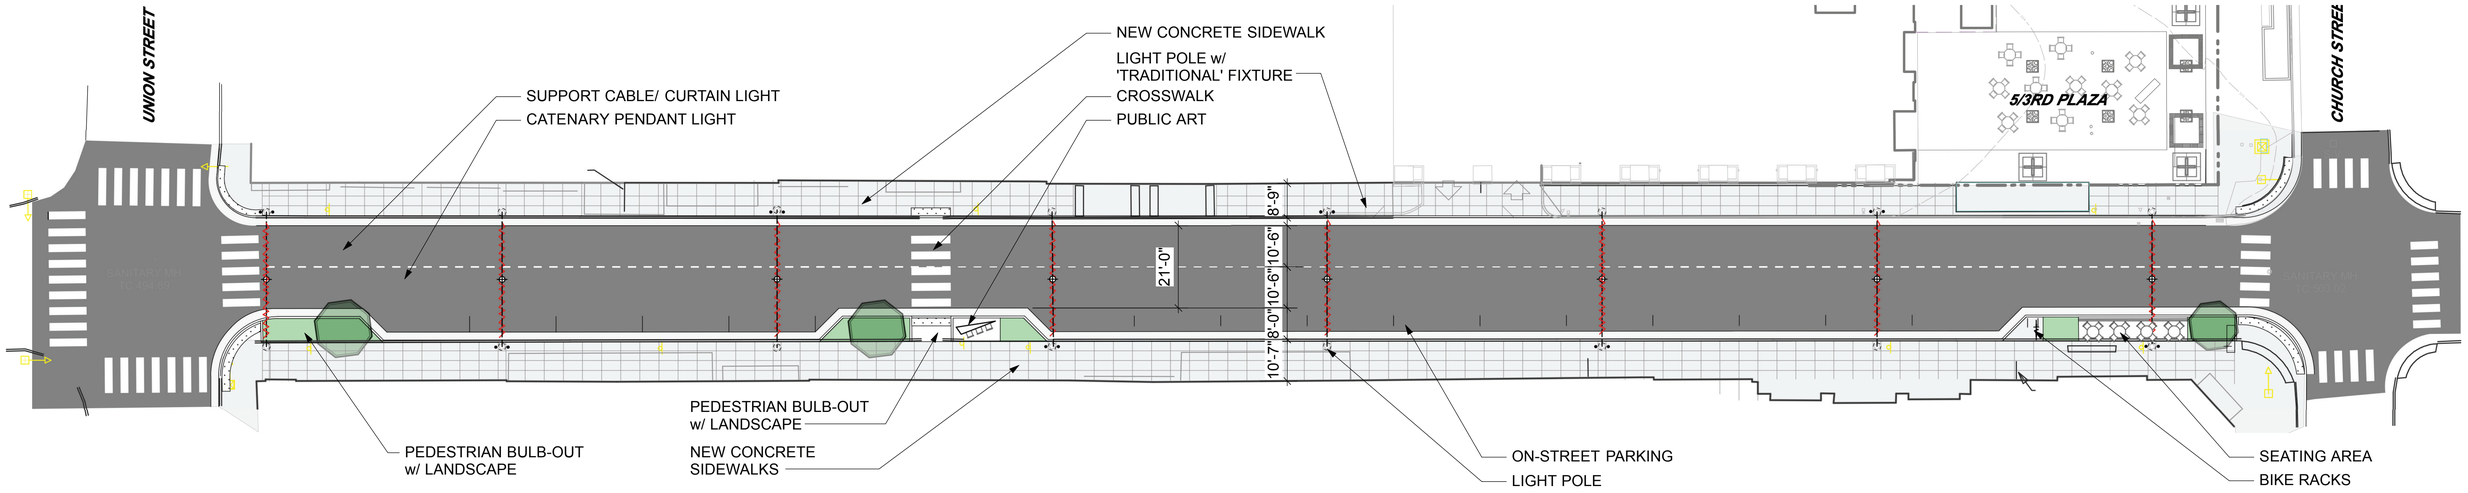

PLAN VIEW: CONCEPTUAL STREETSCAPE LAYOUT

10 0 10 20 40
SCALE: 1" = 20'-0"

PLAN NORTH

Hawkins Partners, Inc.

5th Avenue STREETSCAPE
Streetscape Schematics

5th AVENUE NORTH
SCHEMATIC STREETSCAPE IMPROVEMENTS