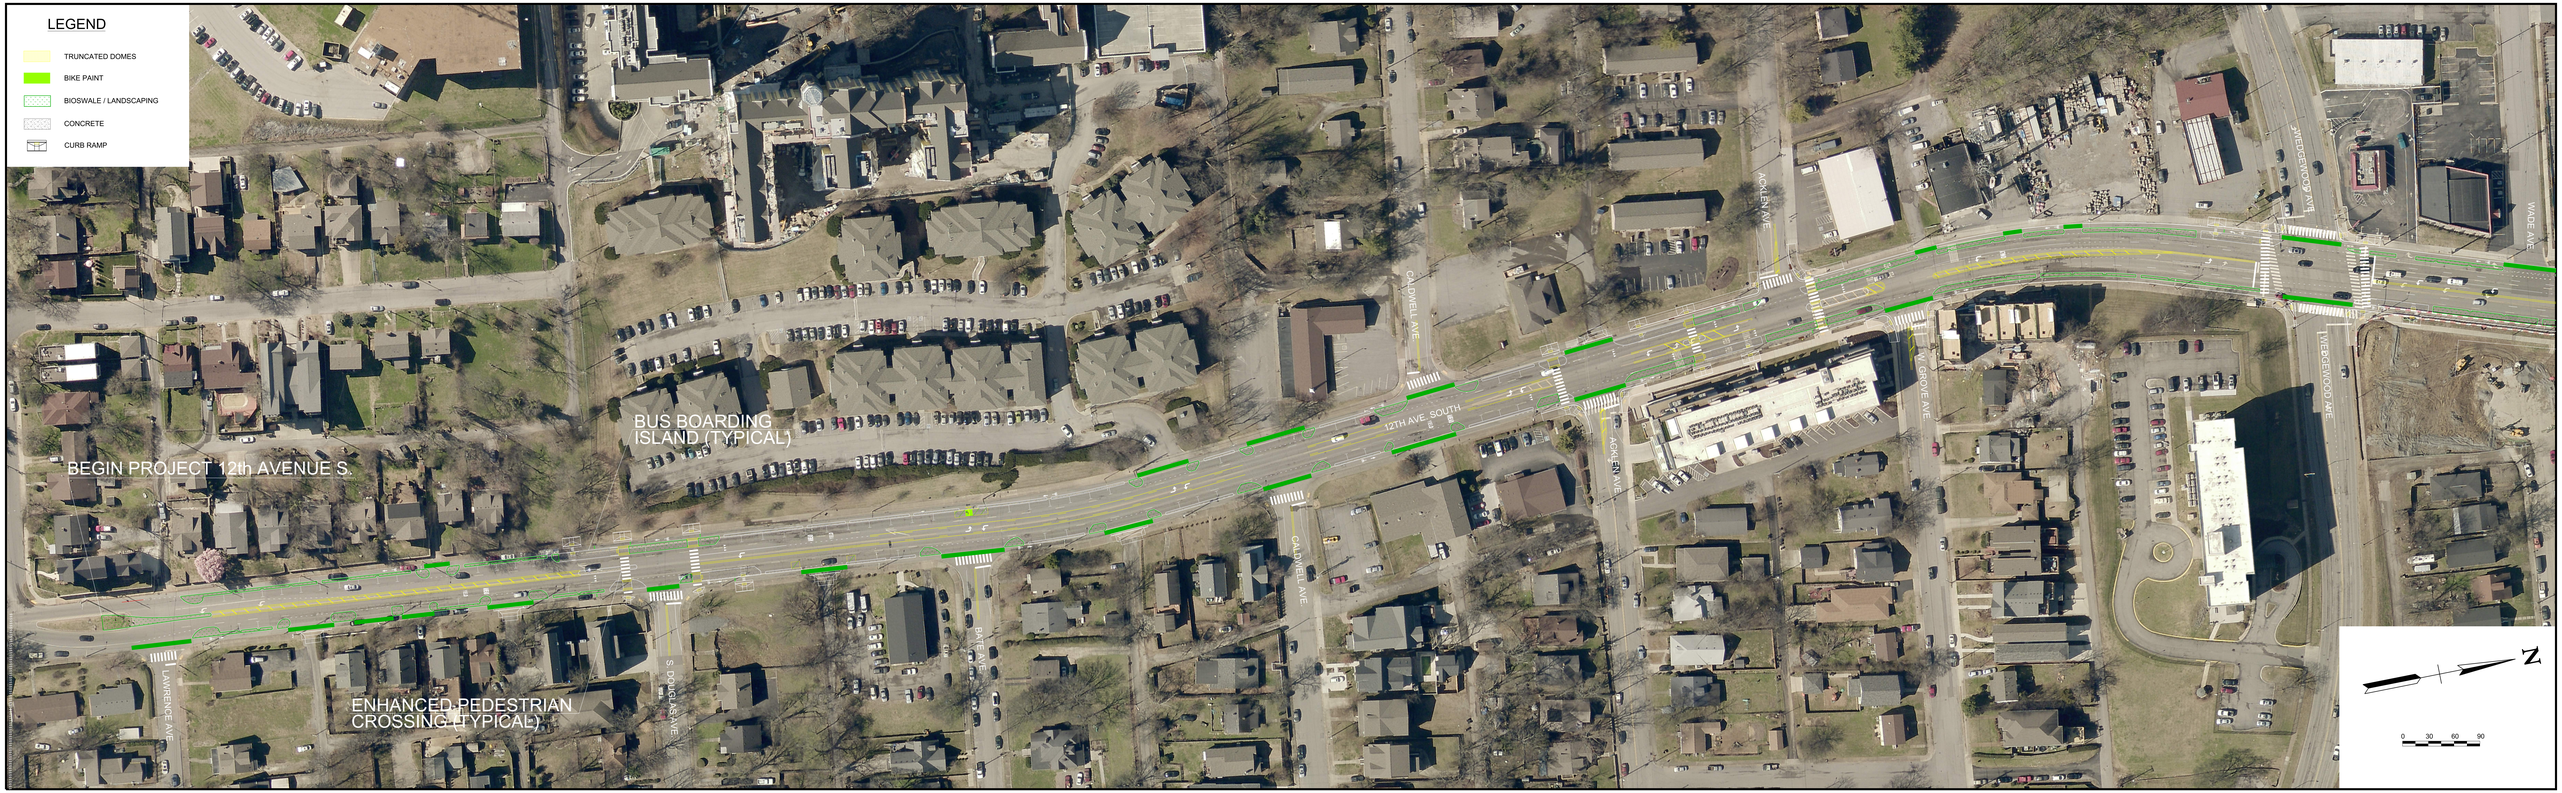

DRAFT - NOT FOR CONSTRUCTION

NDOT

CDM Smith

LDA ENGINEERING

12th AVENUE SOUTH - BIKEWAY CONCEPT PLANS - SHEET 1 OF 3

APRIL 2022