


This document, together with the concepts and designs presented herein, is intended only for the specific purposes and client for which it was prepared. Reuse of and improper reliance on this document without written authorization and adaptation by Kimley-Horn and Associates, Inc. shall be without liability to Kimley-Horn and Associates, Inc.


ESTIMATED QUANTITIES	
SPEED CUSHIONS	
6' X 10.5' SPEED CUSHION ONE ARROW	10
6' X 10.5' SPEED CUSHION WITH DSYL	3
SIGNING	
W17-1 (VAR.) "SPEED CUSHIONS AHEAD" SIGN (30" X 30")	4
W17-1 (VAR.) "SPEED CUSHION" SIGN (30" X 30")	2
W13-1P "20 M.P.H" SIGN (18" X 18")	6
NOTE: ALL LOCATIONS ARE REFERENCED FROM CENTERLINE OF DRIVEWAYS OR OTHER LANDMARKS TO THE CENTER OF SPEED CUSHIONS OR SIGNS.	

LEGEND	
	LIMITS OF TRAFFIC CALMING PROJECT
	SPEED CUSHIONS



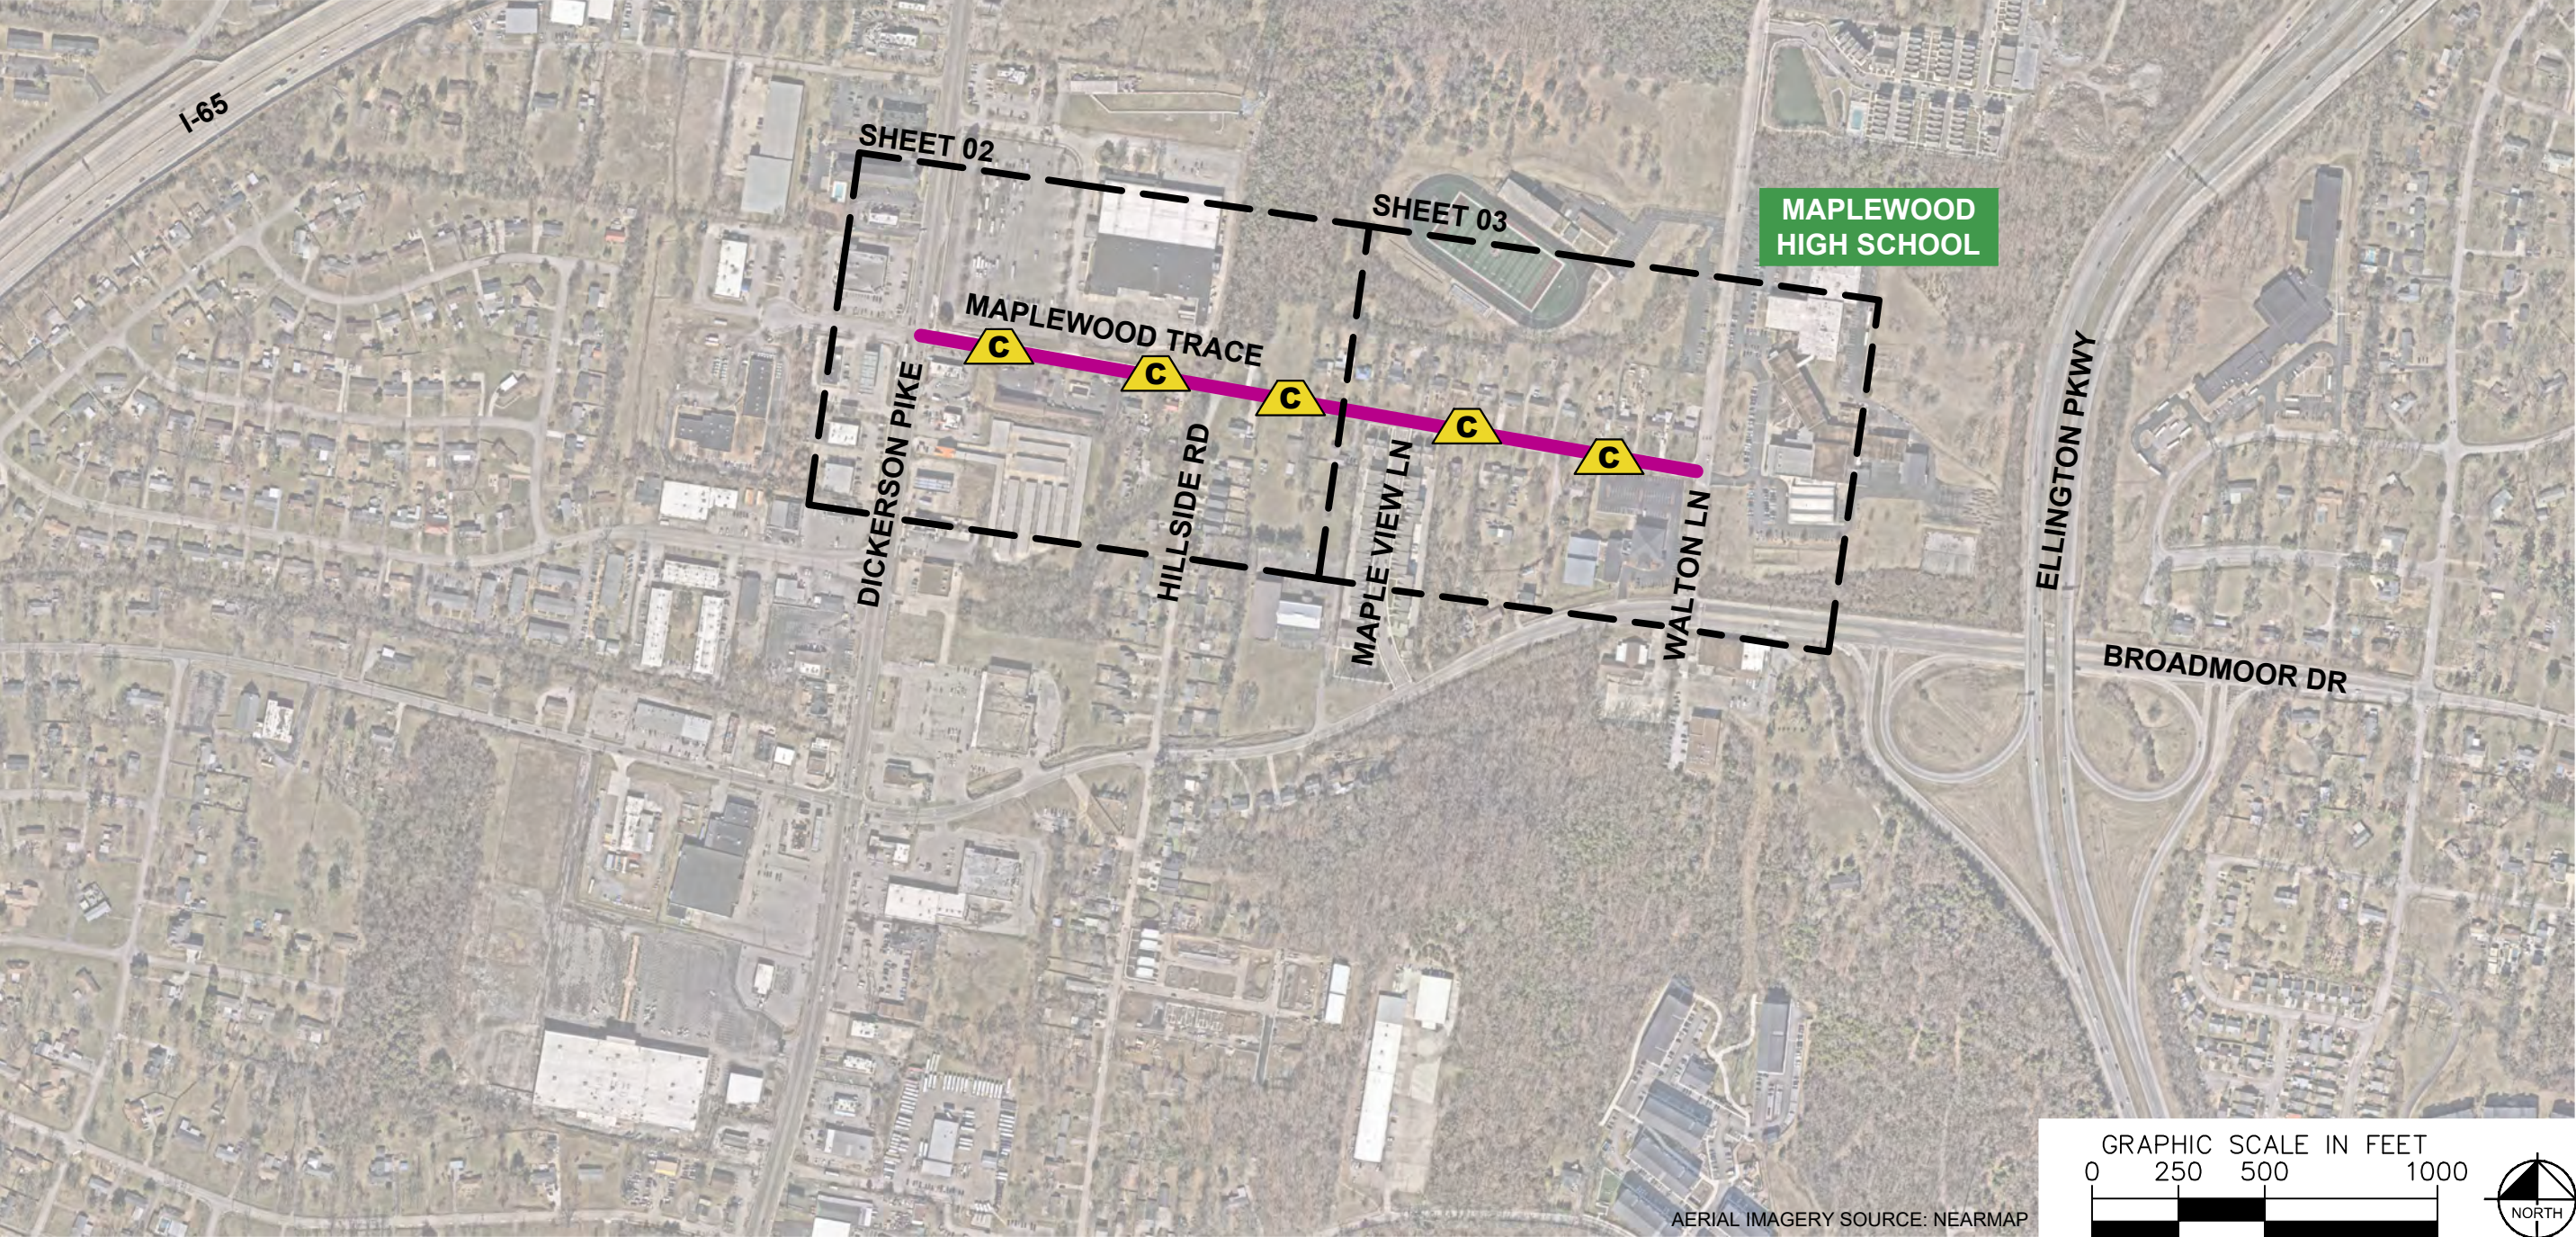

MAPLEWOOD TRACE
TRAFFIC CALMING
NASHVILLE, TN

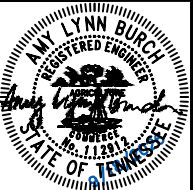


DESIGNED BY:	HCW
DRAWN BY:	ALB
CHECKED BY:	NDOT
DATE:	08/27/2026
KIMLEY-HORN PROJECT NO. 118900316	

KEY


SHEET NUMBER
01

SPEED CUSHIONS

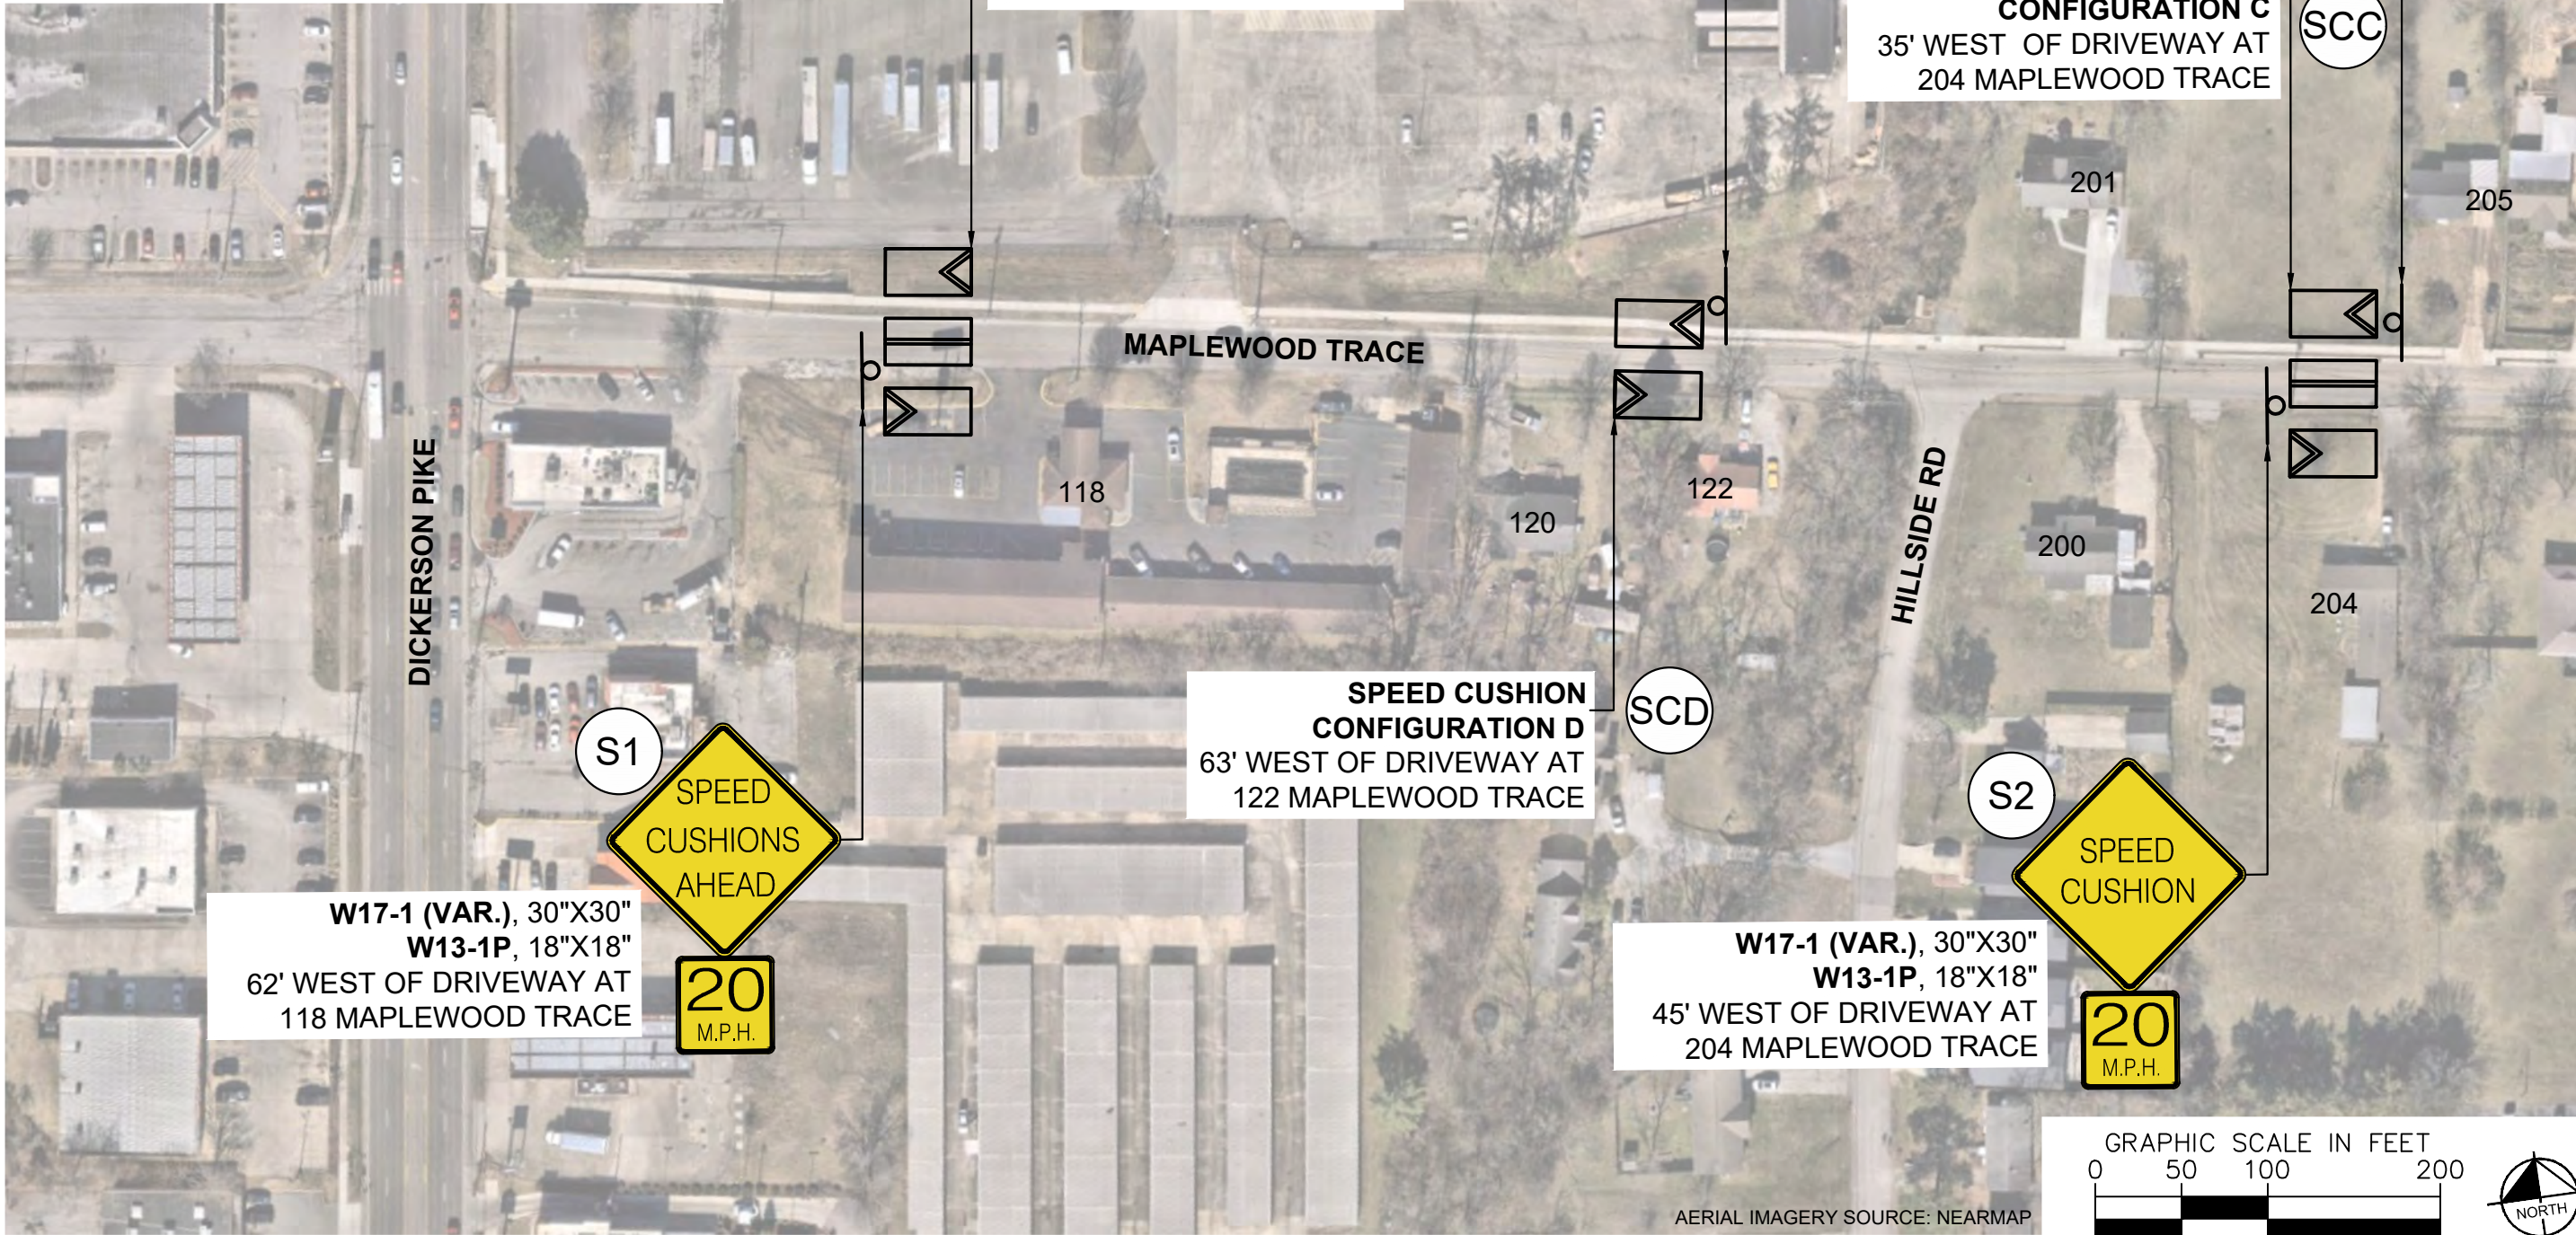

NDOT


**MAPLEWOOD TRACE
TRAFFIC CALMING**
NASHVILLE, TN

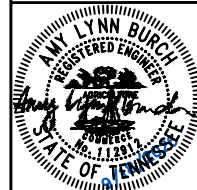

DESIGNED BY: HCW
DRAWN BY: ALB
CHECKED BY: NDOT
DATE: 08/27/2026
KIMLEY-HORN PROJECT NO. 118900318

CONCEPT

SHEET NUMBER
02

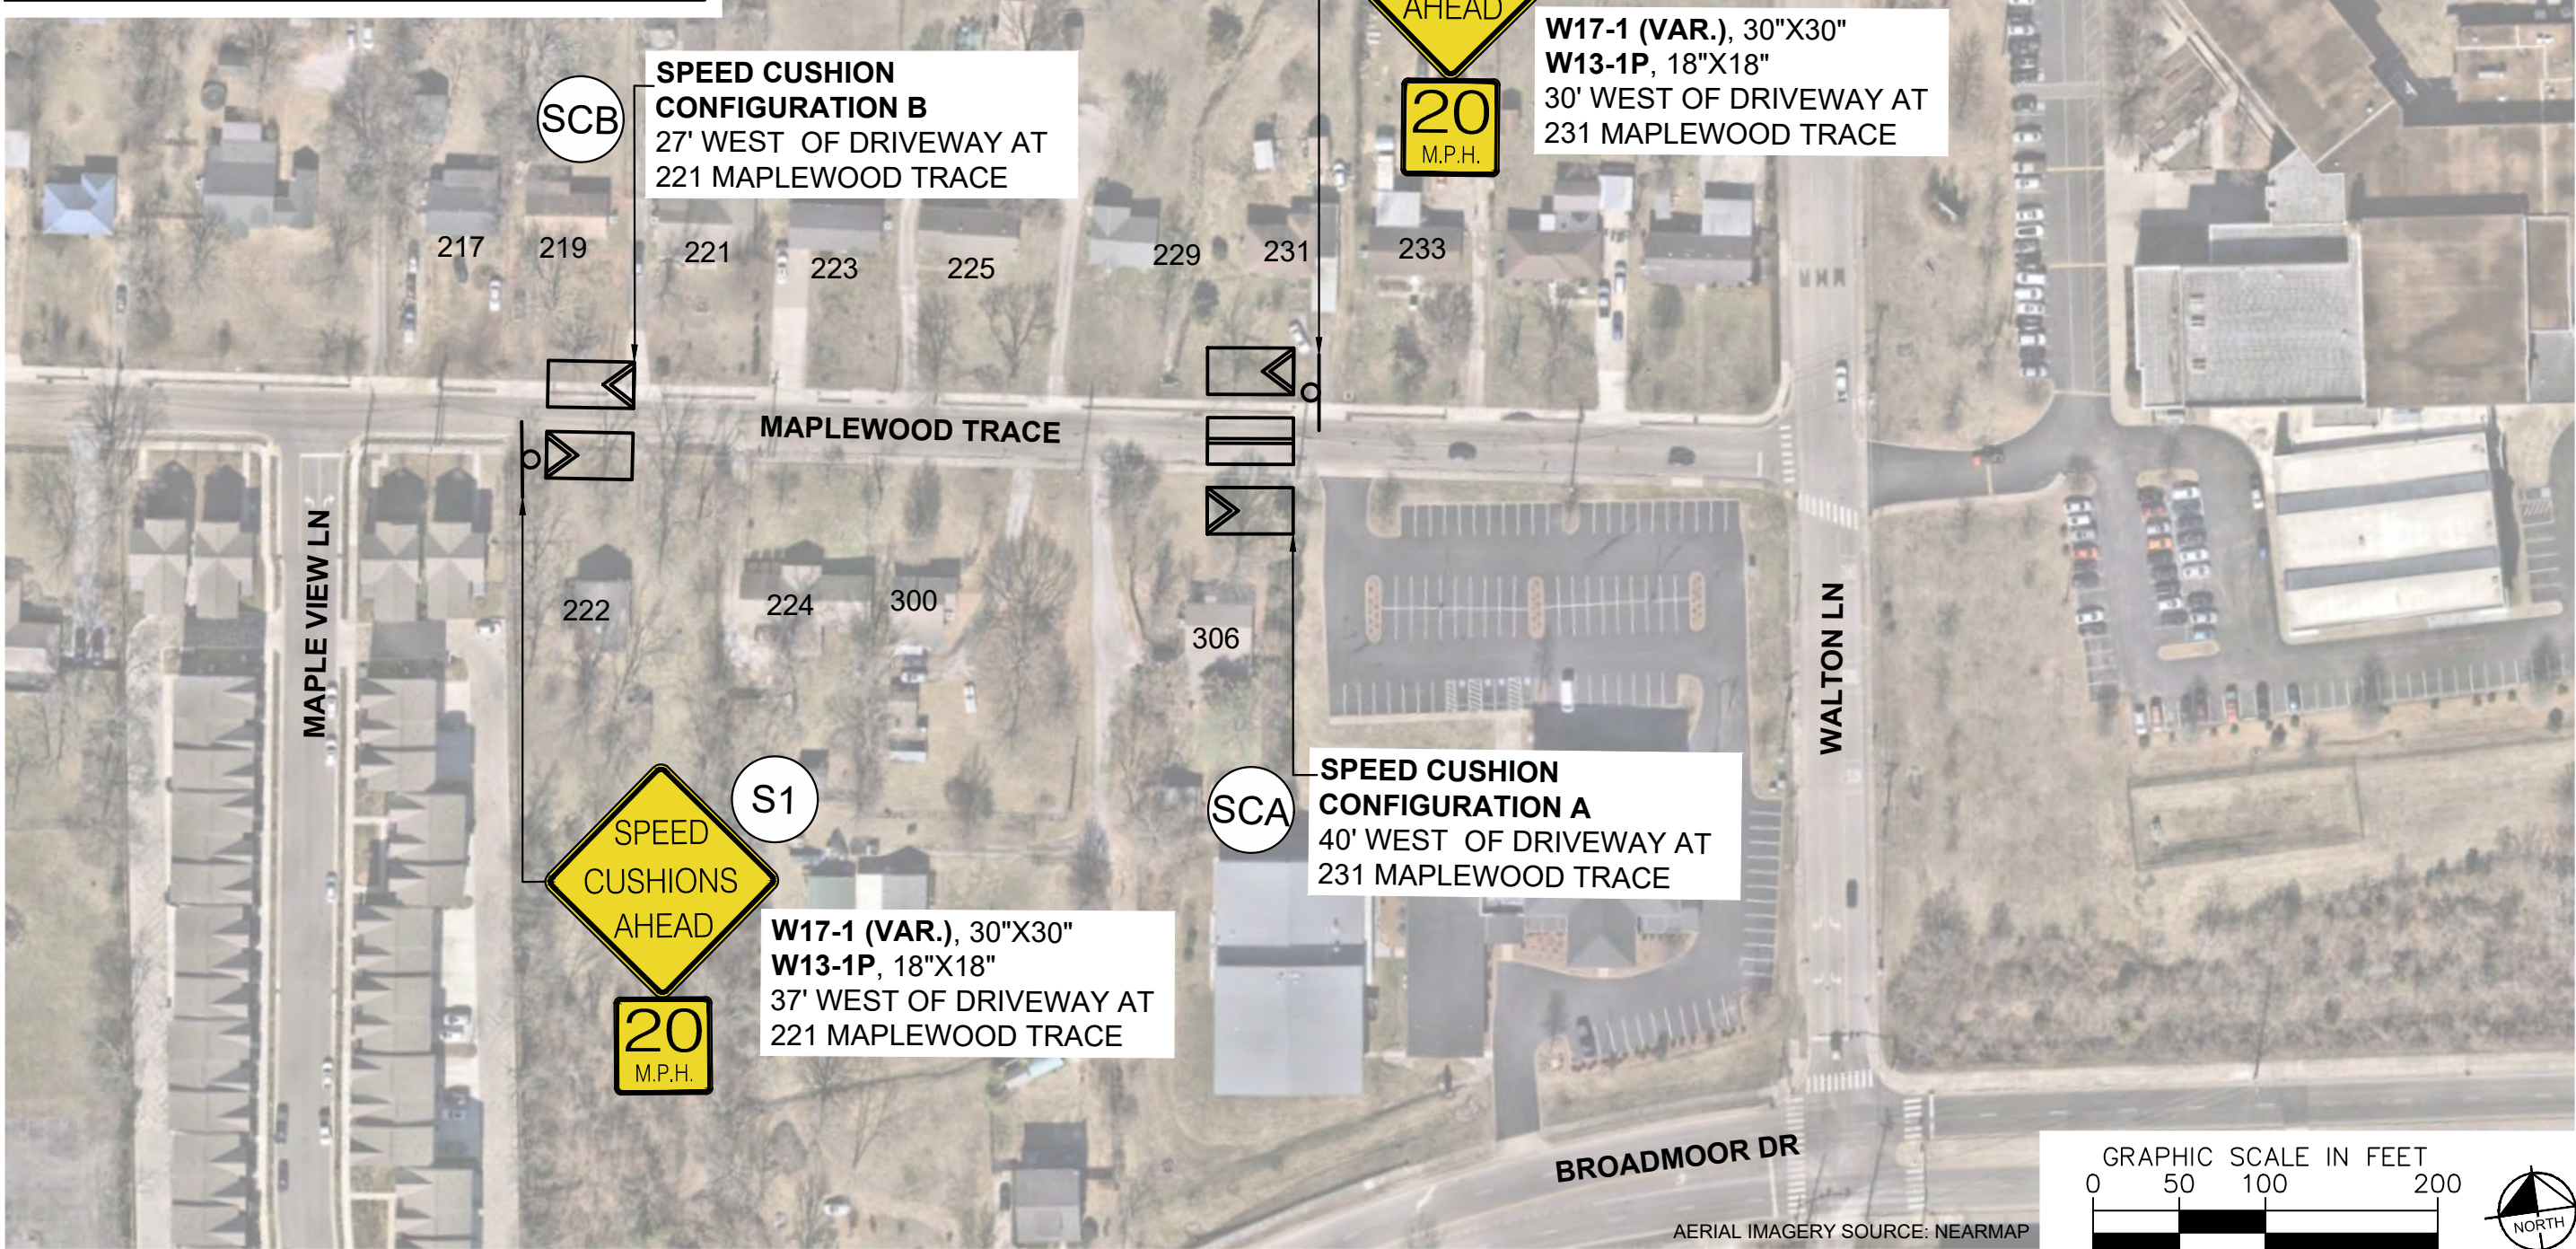



SPEED CUSHIONS

**SPEED CUSHION
CONFIGURATION B**
27' WEST OF DRIVEWAY AT
221 MAPLEWOOD TRACE


W17-1 (VAR.), 30"X30"
W13-1P, 18"X18"
30' WEST OF DRIVEWAY AT
231 MAPLEWOOD TRACE

W17-1 (VAR.), 30"X30"
W13-1P, 18"X18"
37' WEST OF DRIVEWAY AT
221 MAPLEWOOD TRACE

**SPEED CUSHION
CONFIGURATION A**
40' WEST OF DRIVEWAY AT
231 MAPLEWOOD TRACE

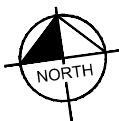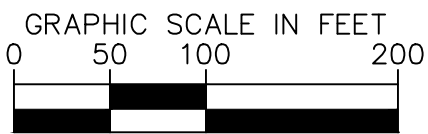

**MAPLEWOOD TRACE
TRAFFIC CALMING**
NASHVILLE, TN

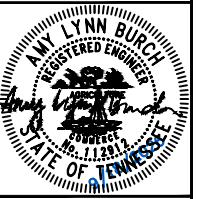

DESIGNED BY: HCW
DRAWN BY: ALB
CHECKED BY: NDOT
DATE: 08/27/2026
KIMLEY-HORN PROJECT NO.
118900318

CONCEPT
SHEET NUMBER
03

