


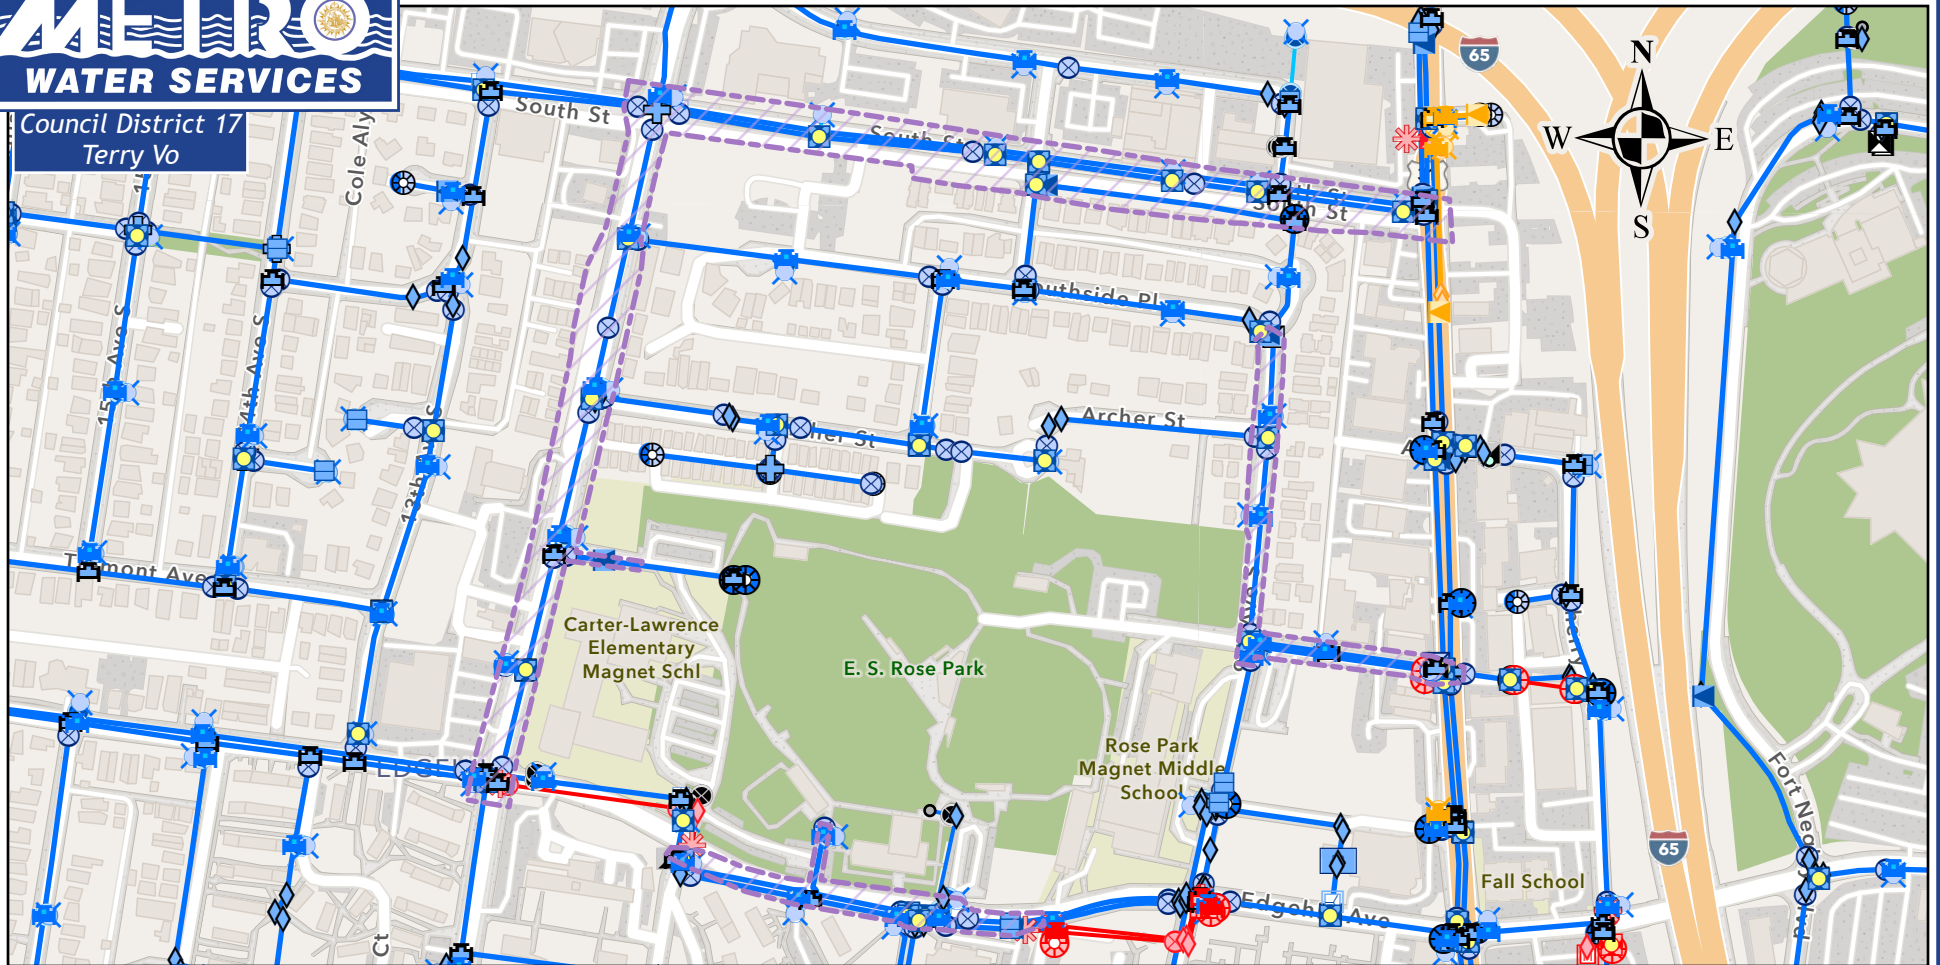


Council District 17
Terry Vo



24WG0064 Edgehill North Phase 1 WIR

Retire in place existing 6" water main.
Replace and reconnect with a total of 7360 linear feet of 24", 12", 8", 6",
and 4" DIP, as well as 16 fire hydrant assemblies, to service 110 homes.

 Scope of Construction

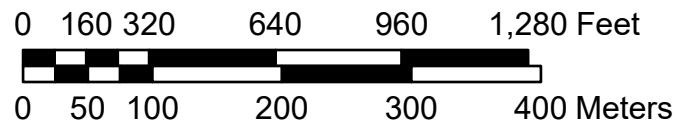

Date: 10/03/2026

Datum: NAD 1983

Projection: State Plane Tennessee FIPS 4100

Sources: Esri, TomTom, Garmin, FAO, NOAA, USGS, © OpenStreetMap contributors, and the GIS User Community

