Application for Tree Panel Review
for Tree Removal on Metro Property and Right-of-Way
Under MCL 2.226.060

Metro Department: EBDA
Department Contact: Michelle Scopel
Location of Removal: Wasioto Park
Trees Proposed for Removal: species, size (DBH), condition

Tree Species & Type	DBH (inches)	New Canopy Trees Required	Condition
Sweetgum, American	2	0	Good
Redbud, eastern	2	0	Fair
Redbud, eastern	2	0	Good
Birch, river	4	0	Good
Birch, river	3	0	Good
Dogwood, flowering	4	0	Good
Redbud, eastern	2	0	Good
Dogwood, flowering	4	0	Good
Dogwood, flowering	4	0	Fair
Dogwood, flowering	4	0	Fair
Birch, river	4	0	Good
Redbud, eastern	4	0	Good
Catalpa, northern	4	0	Good
Birch, river	4	0	Good
Maple, red	7	0	Poor
Maple, red	7	0	Poor
Sweetgum, American	8	0	Poor
Oak, Shumard	10	0	Poor
Maple, red	10	0	Poor
Maple, red	9	0	Poor
Maple, red	10	0	Poor
Honeylocust, thornless	10	0	Poor
Cedar, Atlas	10	0	Poor
Cedar, Atlas	12	0	Poor
Planetree, London	13	0	Poor
Birch, river	5	0	Fair
Dogwood, flowering	4	0	Good
Sweetgum, American	7	1	Fair

Tree Species & Type	DBH (inches)	New Canopy Trees Required	Condition
Maple, red	6	1	Good
Birch, river	3	0	Good
Birch, river	4	0	Good
Oak, Shumard	4	0	Good
Planetree, London	10	1	Good
Dogwood, flowering	5	0	Good
Sweetgum, American	8	1	Fair
Honeylocust, thornless	7	1	Fair
Sweetgum, American	8	1	Fair
Maple, red	7	1	Fair
Sweetgum, American	8	1	Good
Honeylocust, thornless	9	1	Good
Honeylocust, thornless	8	1	Fair
Sweetgum, American	10	1	Fair
Maple, red	10	1	Fair
Cedar, Atlas	7	1	Fair
Maple, red	10	1	Fair
Maple, red	10	1	Fair
Maple, red	11	2	Fair
Maple, red	11	2	Fair
Maple, red	10	1	Fair
Maple, red	12	2	Fair
Pine, eastern white	10	1	Good
Planetree, London	13	2	Good
Planetree, London	12	2	Fair
Tuliptree	11	2	Fair
Maple, red	11	2	Fair
Tuliptree	12	2	Good
Maple, red	10	1	Fair
Tuliptree	12	2	Fair
Planetree, London	12	2	Good
Tuliptree	15	2	Fair
Tuliptree	13	2	Fair
Cedar, Atlas	14	2	Fair
Cedar, Atlas	15	2	Fair
Oak, Shumard	14	2	Fair

Tree Species & Type	DBH (inches)	New Canopy Trees Required	Condition
Cedar, Atlas	20	3	Fair
Unknown	1	0	Unknown
Unknown	1	0	Unknown
Unknown	4	0	Unknown
Unknown	4	0	Unknown
Unknown	5	0	Unknown
Unknown	6	1	Unknown
Unknown	6	1	Unknown
Unknown	8	1	Unknown
Unknown	10	1	Unknown
Unknown	10	1	Unknown
Unknown	12	2	Unknown
Unknown	1	0	Unknown
Unknown	8	1	Unknown
Unknown	12	2	Unknown
Unknown	10	1	Unknown
Unknown	8	1	Unknown

Total New Canopy Trees Required: 63

Purpose of Removal: Seigenthaler Bridge Connector Project

Replacement Proposal: 84 new trees are proposed for Wasioto Park.

Planting Plan: See attached ordinance plan.

LANDSCAPE NOTES

1. Refer to all written specifications; adhere to Plans and Specifications for all phases of the Work.
2. Verify all utility locations in the field before beginning work. Repair damaged utilities to Owner's satisfaction at no additional cost.
3. Verify quantities on plans with plant schedule before pricing work.
4. All materials are subject to the approval of the Landscape Architect and Owner at any time.
5. Once unloaded from the truck, immediately stand all trees up. Do NOT lie the trees down. This will reduce the risk of sunscald.
6. Plants shall meet specifications/special provisions. Rootballs shall meet or exceed size standards as set forth in 'Amercian Standards for Nursery Stock'. Main leaders of all trees shall remain intact.
7. Mulch plant pits and planting beds with specified mulch to the depth indicated on the Drawings.
8. Prepare all topsoil used in tree and shrub pits and in groundcover beds in accordance with the specifications.
9. Remove from the site any material which turns brown or defoliates within five (5) days after planting. Replace immediately with approved specified material.
10. Maintain and water all plant material and sodding until project is accepted in full by the Landscape Architect, unless otherwise specified.
11. Guarantee all workmanship and materials for a period of one calendar year.
12. Install all plant material in accordance with all local codes and ordinances. Obtain any required permits necessary to complete the work.
13. Refer to Soil Plan for notes on soil depths.
14. If trees are staked, the tree stakes and guys shall be regularly monitored to ensure there are no detrimental effects to the tree. All tree stakes and guys shall be removed no later than one growing season after planting.
15. Provide cultivars as noted or comparable hybrid as approved in advance by the Landscape Architect.

For quality control, Shade and Ornamental Trees for this project shall be selected from one of the following tree nurseries or equal <u>as approved in advance</u> by the Landscape Architect. Submit the list of tree sources to the landscape architect for review and comment prior to bid.

BOLD SPRINGS, MONROE, GA - 770.267.9196
GREEN VALLEY NURSERY, FLORENCE, AL - 265.712.5451
HUNTER TREES, ALPINE, AL - 866.348.6837
MOON'S TREE FARM, LOGANVILLE, GA - 770.554.6849
RAY BRACKEN NURSERY, PELZER, SC - 864.277.1990
SELECT TREES, ATHENS, GA - 706.769.9879

Trees shall be first quality representatives of their species and shall meet all requirements otherwise stipulated. Landscape Architect reserves the right to reject plant material in the field, at the growing location, or at the job site at any time during the project.


Contractor to test all tree pits for drainage. Any tree pit that holds water for more than 24 hours shall be installed using tree pit drainage detail shown here. Drainage of all planting pits is the responsibility of the Contractor.

LEGEND

GENERAL PLANTING AREA
ALL PLANTING AREAS SHALL BE MULCHED WITH 3" OF TRIPLE SHREDDED HARDWOOD MULCH

LAWN

EXISTING TREES TO REMAIN

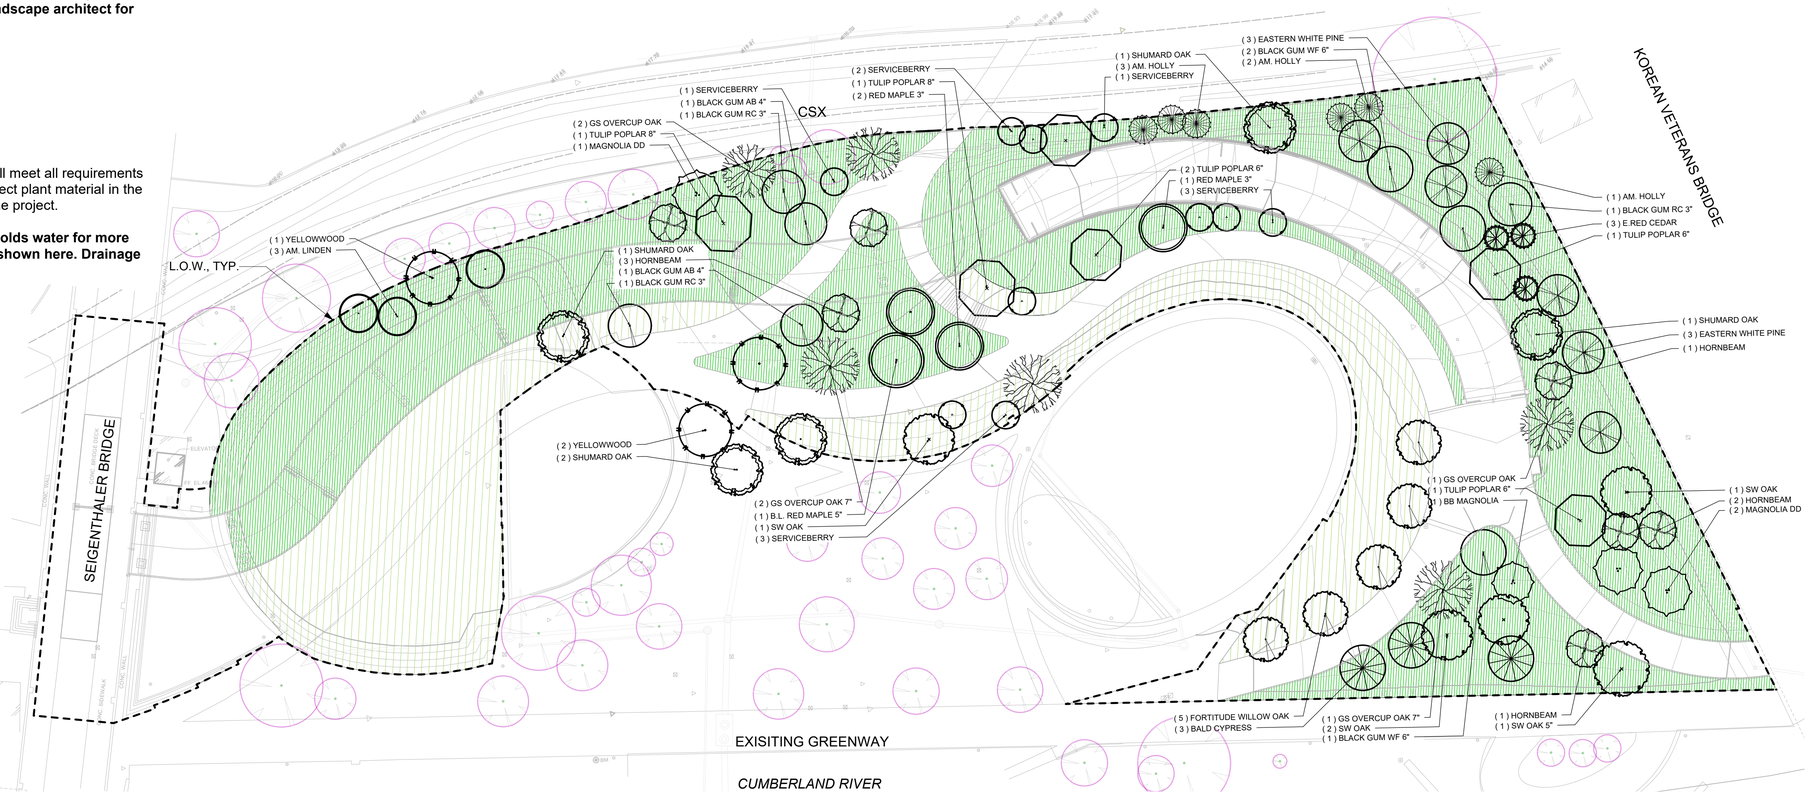

PLANT SCHEDULE: TREES

Qty.	Unit	Botanical Name	Common Name	Cal.	Height	Spread	O.C. Spacing	Ball Dia./ Cont. size	Comments
		CANOPY TREES							
3	ea.	*Acer rubrum 'Built to Last'*	RED MAPLE 3"	3"	14-16'			32" min.	Strong cntrl. ldr.; Full, sym. cnpy; No grafts
1	ea.	*Acer rubrum 'Built to Last'*	B.L. RED MAPLE 5"	5"	18-20'			54" min.	Strong central leader
3	ea.	*Cladrastis kentuckea*	YELLOWWOOD	4"	12-14'			42" min.	Full canopy; Single trunk
6	ea.	*Ilex opaca 'Judy Evans'*	AM. HOLLY		8-10'			32" min.	Standard, Full, Natural form
3	ea.	*Juniperus virginiana 'Providence'*	E.RED CEDAR		10-12'			24" min.	Standard, Full
4	ea.	*Liriodendron tulipifera*	TULIP POPLAR 6"	6"	20-22'			60"	Strong central leader
2	ea.	*Liriodendron tulipifera*	TULIP POPLAR 8"	8"	20-25'			80" min.	Strong central leader
1	ea.	*Magnolia grandiflora 'Bracken Brown Beauty'*	BB MAGNOLIA		14-16'			54" min.	Full to Ground
3	ea.	*Magnolia grandiflora 'DD Blanchard'*	MAGNOLIA DD		14-16'			42" min.	Full to Ground
2	ea.	*Nyssa sylvatica 'David Odom'*	BLACK GUM AB 4"	4"	14-16'			42" min.	Strong central leader
3	ea.	*Nyssa sylvatica 'Red Candy'*	BLACK GUM RC 3"	3"	14'-16'			38" min.	Strong central leader
3	ea.	*Nyssa sylvatica 'Wildfire'*	BLACK GUM WF 6"	6"	16-18'			54" min.	Strong central leader
6	ea.	*Pinus strobus*	EASTERN WHITE PINE	3"	10-12'			24-28"	Unsheared, full
1	ea.	*Quercus bicolor 'Green Nova'*	SW OAK 5"	5"	16-18'			48" min	Strong central leader
4	ea.	*Quercus bicolor 'Green Nova'*	SW OAK	3"	12-14'			32-38"	Strong central leader
3	ea.	*Quercus lyrata 'Dahlonega'*	GS OVERCUP OAK 7"	7"	22-24'			70"	Root pruned; strong central leader; matched
3	ea.	*Quercus lyrata 'Dahlonega'*	GS OVERCUP OAK	4"	16-18'			42" MIN.	Strong Central Leader
5	ea.	*Quercus phellos 'QPFT06'*	FORTITUDE WILLOW OAK	4"	16-18'			46"	Root pruned; strong central leader; matched
5	ea.	*Quercus shumardii 'Prominence'*	SHUMARD OAK	4"	16 - 18'			42" MIN.	Root pruned; Strong central leader
3	ea.	*Taxodium distichum 'Autumn Gold'*	BALD CYPRESS	5"	18' +			48" min.	Full, Symmetrical
3	ea.	*Tilia americana 'Durable'*	AM. LINDEN	3"	14-16'			32" min.	Matched; Full
		UNDERSTORY TREES							
10	ea.	*Amelanchier x grandiflora 'Autumn Brilliance'*	SERVICEBERRY	3"	10-12'			28"	Multi-Trunk, 3 Stems min.1.5"/stem, clear ht to 6'
7	ea.	*Carpinus caroliniana 'Orange Crush'*	HORNBEAM	3"	12-14'			28-32"	Multi-trunk, 3-5 stems

BARGE DESIGN SOLUTIONS
615 3rd Avenue South // Suite 700 // Nashville, Tennessee 37210
PHONE (615) 254-1500 // FAX (615) 255-6972

PRELIMINARY
NOT FOR
CONSTRUCTION
DATE

ORDINANCE PLANS

SEIGENTHALER BRIDGE CONNECTOR

NASHVILLE, TN

REVISION INFORMATION

REV.	DR.	CHK.	DATE	DESCRIPTION
			08/28/26	Checkset
			10/09/26	Checkset
			10/16/26	90% CD Checkset
			10/23/26	90% CD Checkset

Know what's **below** **Call** before you dig.
811
www.call811.com

PERMIT NUMBERS:

PARCEL ID:

FEMA PANEL:
ZONE "X", PANEL NO.

DATUM:
TNSPC (NAD83)
NAVD 1988

BENCHMARK:

N

30' 15' 0' 30' 60'
SCALE: 1 INCH = 30 FEET

FILE NO. 39123-00

© Copyright 2026, Barge Design Solutions, Inc. ALL RIGHTS RESERVED

USER:JMEOYD
FILE:F:\39\123\39123090\04_CAD\CIVIL\39123O_CBS001.dwg
SAVED:7/16/2026
PLOTTED:----