
ESTIMATED QUANTITIES

SIGNING	
W20-4 "ONE LANE ROAD" SIGN (18" X 18")	4
W16-9P "AHEAD" SIGN (24" X 12")	6
R1-2 "YIELD" SIGN (30" X 30" X 30")	4
OM1-1 TYPE 1 OBJECT MARKERS SIGN (18" X 18")	4
R1-2AP "TO ONCOMING TRAFFIC" SIGN (24" X 18")	4
R7-7 (CUSTOM, RIGHT) SIGN (24" X 30")	6
R7-7 (CUSTOM, LEFT) SIGN (24" X 30")	5
W5-2 SIGN (30" X 30")	2
R1-2AP "TO ONCOMING TRAFFIC" SIGN (24" X 18")	1
RADAR FEEDBACK SIGN	2
PAVEMENT MARKINGS AND DELINEATORS	
4" FLEXIBLE DELINEATORS	167
4" SOLID WHITE LINE (LF)	4250
6" SOLID WHITE LINE (LF)	2900
4" DASHED WHITE LINE (LF)	100
6" DASHED WHITE LINE (LF)	100
4" DOUBLE SOLD YELLOW LINE (LF)	225
4" DOUBLE SOLD WHILE LINE (LF)	250
24" SOLD WHITE LINE (LF)	90
24" SOLD STOP LINE	20

NOTE: ALL LOCATIONS ARE REFERENCED FROM CENTERLINE OF DRIVEWAYS OR OTHER LANDMARKS TO THE CENTER OF SPEED CUSHIONS OR SIGNS.

LEGEND

- LIMITS OF TRAFFIC CALMING PROJECT
- R — RADAR FEEDBACK SIGN
- B — BULB-OUTS
- P — PINCHPOINT

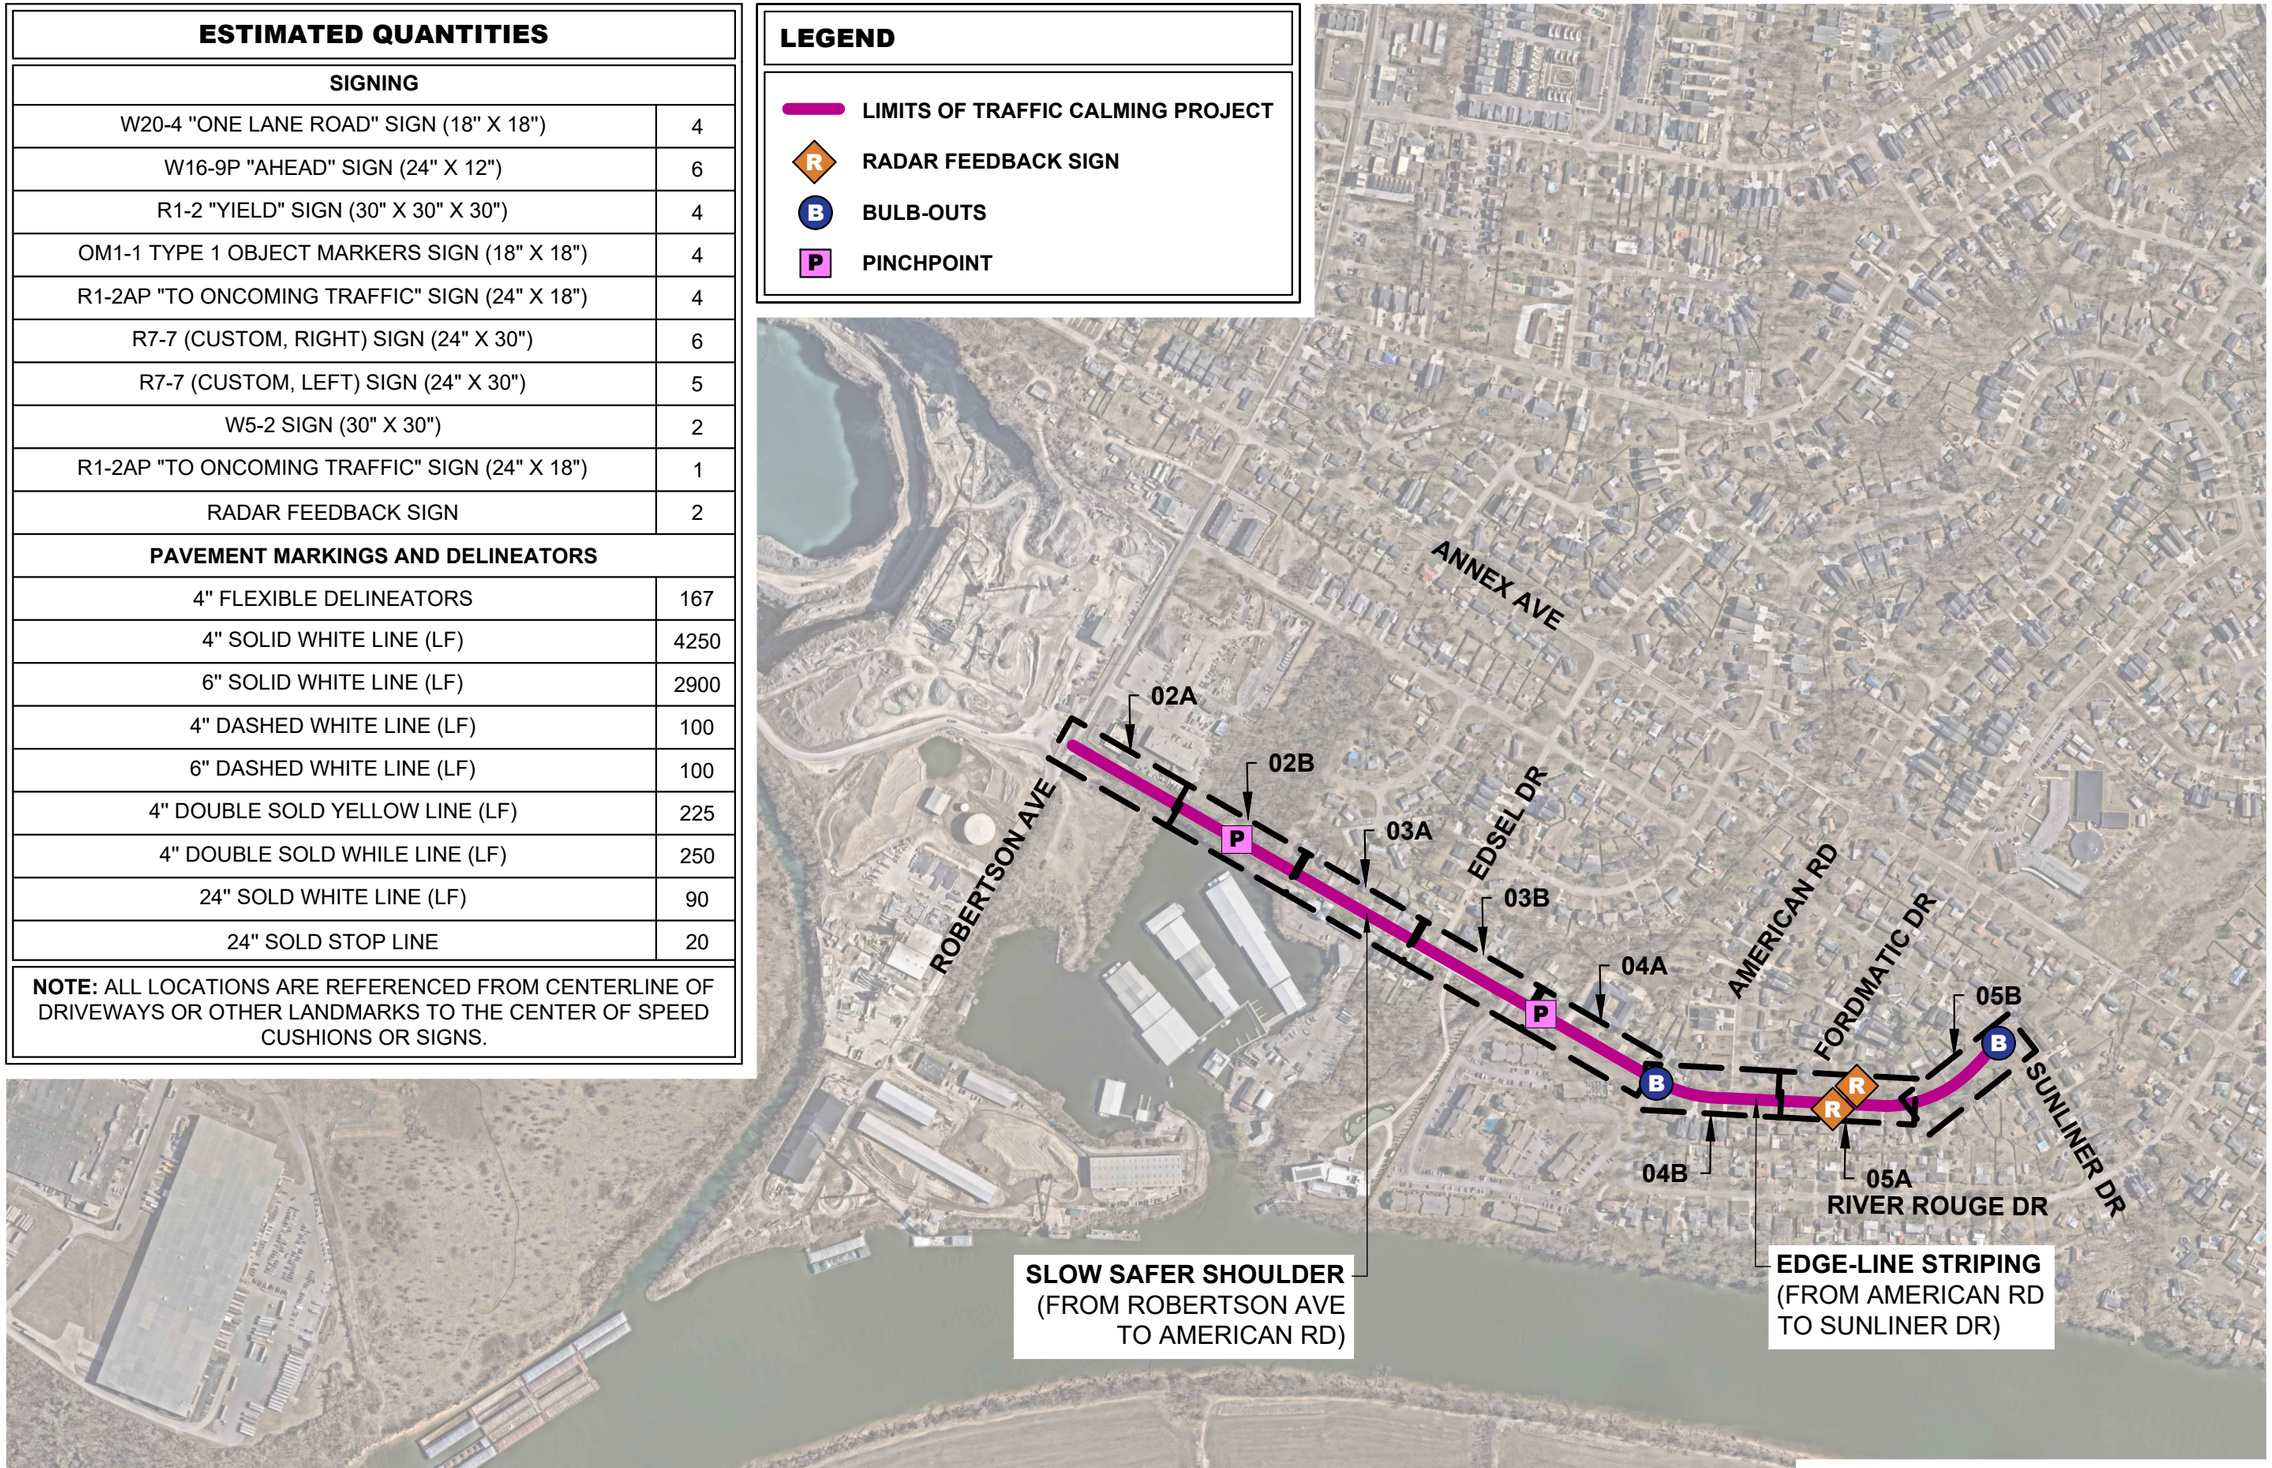

NDOT

BASSWOOD AVE
TRAFFIC CALMING
NASHVILLE, TN

DAVID GREAVES
REGISTERED ENGINEER
AGENT OF RECORD
No. 128431
STATE OF TENNESSEE

Kimley»Horn


DESIGNED BY:	DJG
DRAWN BY:	KMZ
CHECKED BY:	NDOT
DATE:	11/10/2026
KIMLEY-HORN PROJECT NO.	118900318

KEY

SHEET NUMBER
01

This document, together with the concepts and designs presented herein, as an instrument of service, is intended only for the specific purpose and client for which it was prepared. Reuse of and improper reliance on this document without written authorization and adaptation by Kimley-Horn and Associates, Inc. shall be without liability to Kimley-Horn and Associates, Inc.


VIEW 02A

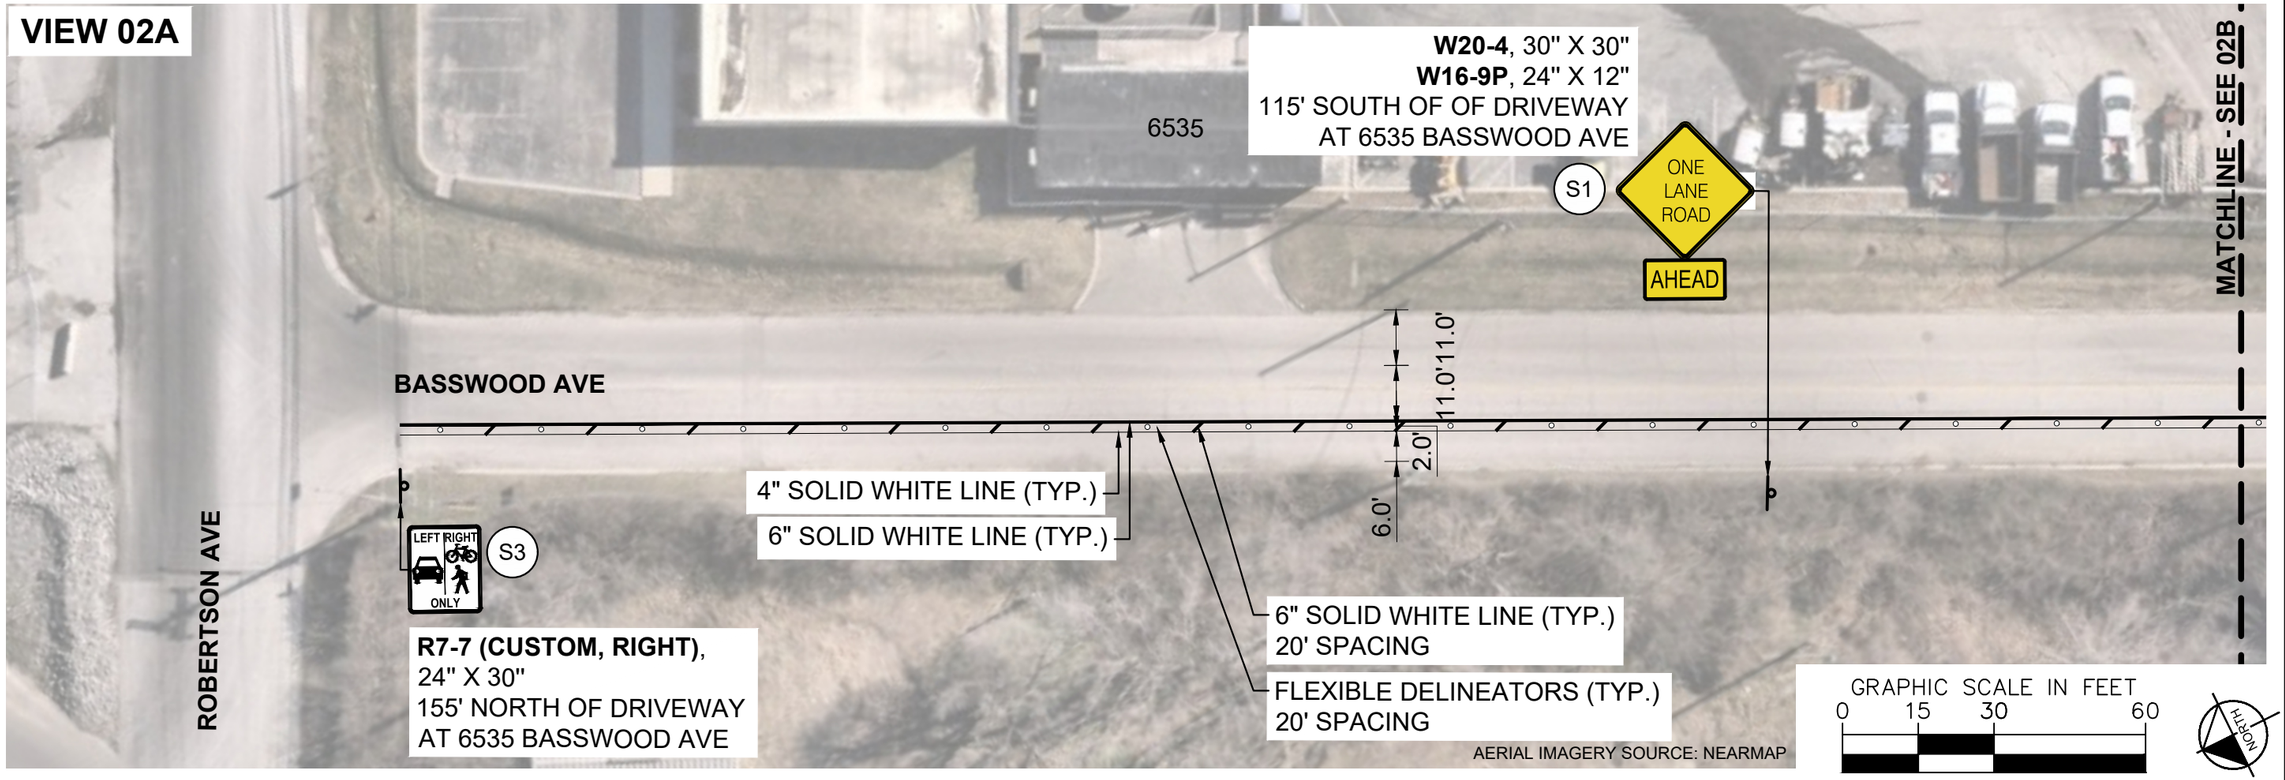

GRAPHIC SCALE IN FEET
0 15 30 60

NORTH

VIEW 02B

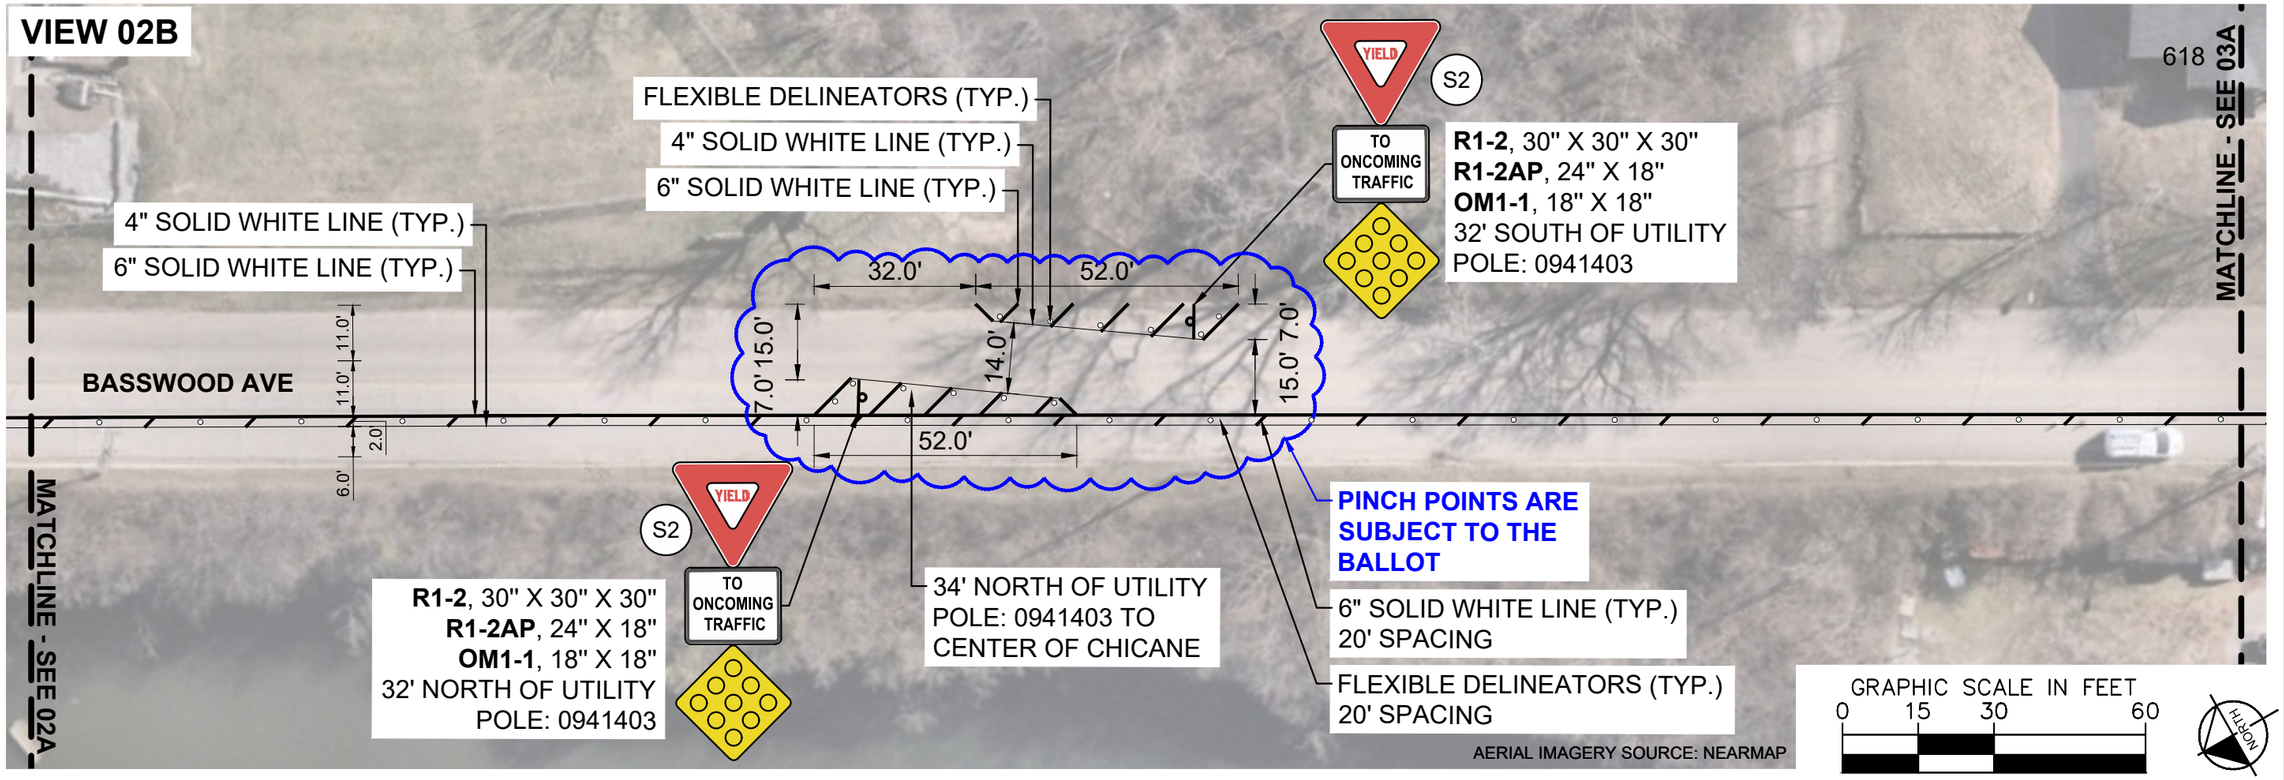

GRAPHIC SCALE IN FEET
0 15 30 60

NORTH

NDOT

BASSWOOD AVE TRAFFIC CALMING

NASHVILLE, TN

DAVID GREAVES
REGISTERED ENGINEER
AGRICULTURE
No. 128497
STATE OF TENNESSEE

Kimley»Horn

DESIGNED BY:	DJG
DRAWN BY:	KMZ
CHECKED BY:	NDOT
DATE:	11/10/2026
KIMLEY-HORN PROJECT NO.	118900318

CONCEPT

SHEET NUMBER
02

This document, together with the concepts and designs presented herein, as an instrument of service, is intended only for the specific purpose and client for which it was prepared. Reuse of and improper reliance on this document without written authorization and adaptation by Kimley-Horn and Associates, Inc. shall be without liability to Kimley-Horn and Associates, Inc.

Drawing name: K:\NSH_Roadway\118900300 - Metro Complete Streets On-Call\118900318 - NSTC 2026 Cycle 1\3 - Design\1 - Spring 2026\3 - Basswood Ave\Design\CAD\Plansheets\BASSWOOD AVE -TrafficCalming.dwg 02-CONCEPT Nov 10, 2026 1:16pm by: David.Greaves

VIEW 03A

618
614
606
604
S1
ONE LANE ROAD
AHEAD
W20-4, 30"X30"
W16-9P, 24"X12"
15' SOUTH OF DRIVEWAY
AT 614 BASSWOOD DR
4" DASHED WHITE LINE (TYP.)
6" DASHED WHITE LINE (TYP.)
MATCHLINE - SEE 03B
11.0'
11.0'
BASSWOOD AVE
2.0'
6.0'
MATCHLINE - SEE 02B
4" SOLID WHITE LINE (TYP.)
6" SOLID WHITE LINE (TYP.)
525
6" SOLID WHITE LINE (TYP.)
20' SPACING
FLEXIBLE DELINEATORS (TYP.)
20' SPACING
523B
523A
521B
AERIAL IMAGERY SOURCE: NEARMAP

GRAPHIC SCALE IN FEET
0 15 30 60

NORTH

VIEW 03B

518
W7-7 (CUSTOM, LEFT),
24" X 30"
107' SOUTH OF DRIVEWAY
AT 516 BASSWOOD AVE
S4
LEFT RIGHT
ONLY
W7-7(CUSTOM, RIGHT),
24" X 30"
107' SOUTH OF DRIVEWAY
AT 516 BASSWOOD AVE
S3
W7-7 (CUSTOM, LEFT),
24" X 30"
107' SOUTH OF DRIVEWAY
AT 516 BASSWOOD AVE
S4
4" DASHED WHITE LINE (TYP.)
6" DASHED WHITE LINE (TYP.)
MATCHLINE - SEE 04A
11.0'
11.0'
BASSWOOD AVE
2.0'
6.0'
4" SOLID WHITE LINE (TYP.)
6" SOLID WHITE LINE (TYP.)
S3
W7-7 (CUSTOM, RIGHT),
24" X 30"
107' SOUTH OF DRIVEWAY
AT 516 BASSWOOD AVE
MATCHLINE - SEE 03A
521A
519B
519A
6" SOLID WHITE LINE (TYP.)
20' SPACING
FLEXIBLE DELINEATORS (TYP.)
20' SPACING
S1
ONE LANE ROAD
AHEAD
W20-4, 30"X30"
W16-9P, 24"X12"
38' NORTH OF DRIVEWAY
AT 516 BASSWOOD DR
AERIAL IMAGERY SOURCE: NEARMAP

GRAPHIC SCALE IN FEET
0 15 30 60

NORTH

NDOT

BASSWOOD AVE TRAFFIC CALMING
NASHVILLE, TN

DAVID GREAVES
REGISTERED ENGINEER
AGRICULTURE
No. 128497
STATE OF TENNESSEE

Kimley»Horn

DESIGNED BY:	DJG
DRAWN BY:	KMZ
CHECKED BY:	NDOT
DATE:	11/10/2026
KIMLEY-HORN PROJECT NO.	118900318

CONCEPT

SHEET NUMBER
03

This document, together with the concepts and designs presented herein, as an instrument of service, is intended only for the specific purpose and client for which it was prepared. Reuse of and improper reliance on this document without written authorization and adaptation by Kimley-Horn and Associates, Inc. shall be without liability to Kimley-Horn and Associates, Inc.

Drawing name: K:\NSH_Roadway\118900300 - Metro Complete Streets On-Call\118900318 - NSTC 2026 Cycle 1\3 - Design\1 - Spring 2026\3 - Basswood Ave\Design\CAD\Plansheets\BASSWOOD AVE -TrafficCalming.dwg 03-CONCEPT Nov 10, 2026 1:16pm by: David.Greaves

VIEW 04A

514

508

70' SOUTH OF DRIVEWAY AT 514 BASSWOOD DR TO CENTER OF CHICANE

S2

YIELD

TO ONCOMING TRAFFIC

R1-2, 30" X 30" X 30"
R1-2AP, 24" X 18"
OM1-1, 18" X 18"
100' SOUTH OF DRIVEWAY AT 514 BASSWOOD DR

R1-2, 30" X 30" X 30"
R1-2AP, 24" X 18"
OM1-1, 18" X 18"
35' SOUTH OF DRIVEWAY AT 514 BASSWOOD DR

S1

ONE LANE ROAD

AHEAD

W20-4, 30"X30"
W16-9P, 24"X12"
61' SOUTH OF DRIVEWAY AT 508 BASSWOOD DR

32.0'

52.0'

14.0'

15.0'

7.0'

7.0'

52.0'

11.0'

11.0'

2.0'

6.0'

BASSWOOD AVE

MATCHLINE - SEE 03B

MATCHLINE - SEE 04B

6" SOLID WHITE LINE (TYP.)

4" SOLID WHITE LINE (TYP.)

FLEXIBLE DELINEATORS (TYP.)

PINCH POINTS ARE SUBJECT TO THE BALLOT

4" SOLID WHITE LINE (TYP.)

6" SOLID WHITE LINE (TYP.)

6" SOLID WHITE LINE (TYP.) 20' SPACING

FLEXIBLE DELINEATORS (TYP.) 20' SPACING

AERIAL IMAGERY SOURCE: NEARMAP

GRAPHIC SCALE IN FEET
0 15 30 60

NORTH

VIEW 04B

MATCHLINE - SEE 04A

MATCHLINE - SEE 05A

S3 — LEFT RIGHT ONLY — **W7-7 (CUSTOM, LEFT)**, 24" X 30"
55' NORTH OF DRIVEWAY AT 433 BASSWOOD AVE

4" DOUBLE SOLD WHITE LINE (TYP.)

502

S4 — LEFT RIGHT ONLY — **W7-7 (CUSTOM, LEFT)** 24" X 30"
15' NORTH OF DRIVEWAY AT 433 BASSWOOD AVE

S3 — LEFT RIGHT ONLY — **W7-7 (CUSTOM, RIGHT)**, 24" X 30"
15' NORTH OF DRIVEWAY AT 433 BASSWOOD AVE

S3 — LEFT RIGHT ONLY — **W7-7 (CUSTOM, RIGHT)**, 24" X 30"
20' NORTH OF DRIVEWAY AT 429B BASSWOOD AVE

S4 — LEFT RIGHT ONLY — **W7-7 (CUSTOM, LEFT)**, 24" X 30"
20' NORTH OF DRIVEWAY AT 429B BASSWOOD AVE

639

W11-2, 30" X 30"
W16-9P, 24" X 12"
36' NORTH OF DRIVEWAY AT 425 BASSWOOD AVE

S5

AHEAD

R20.0'

R20.0'

20.0'

RIVER ROUGE DR

AMERICAN RD

6" SOLID WHITE LINE (TYP.)

4" SOLID WHITE LINE (TYP.)

24" WHITE STOP LINE (TYP.)

FLEXIBLE DELINEATORS (TYP.) 20' SPACING

S1

AHEAD

W11-2, 30" X 30"
W16-9P, 24"X12"
15' NORTH OF DRIVEWAY AT 431 BASSWOOD AVE

S4 — LEFT RIGHT ONLY — **W7-7(CUSTOM, RIGHT)**, 24" X 30"
55' NORTH OF DRIVEWAY AT 433 BASSWOOD AVE

11.0'

11.0'

6.0'

2.0'

BASSWOOD AVE

24" SOLID WHITE LINE (TYP.)

6" SOLID WHITE LINE (TYP.) 20' SPACING

4" DASHED WHITE LINE (TYP.)

6" DASHED WHITE LINE (TYP.)

AERIAL IMAGERY SOURCE: NEARMAP

GRAPHIC SCALE IN FEET
0 15 30 60

NORTH

NDOT

BASSWOOD AVE TRAFFIC CALMING

NASHVILLE, TN

DAVID GREAVES
REGISTERED ENGINEER
No. 123437
STATE OF TENNESSEE

Kimley»Horn


DESIGNED BY:	DJG
DRAWN BY:	KMZ
CHECKED BY:	NDOT
DATE:	11/10/2026
KIMLEY-HORN PROJECT NO.	118900318

CONCEPT

SHEET NUMBER
04

This document, together with the concepts and designs presented herein, as an instrument of service, is intended only for the specific purpose and client for which it was prepared. Reuse of and improper reliance on this document without written authorization and adaptation by Kimley-Horn and Associates, Inc. shall be without liability to Kimley-Horn and Associates, Inc.

VIEW 05A

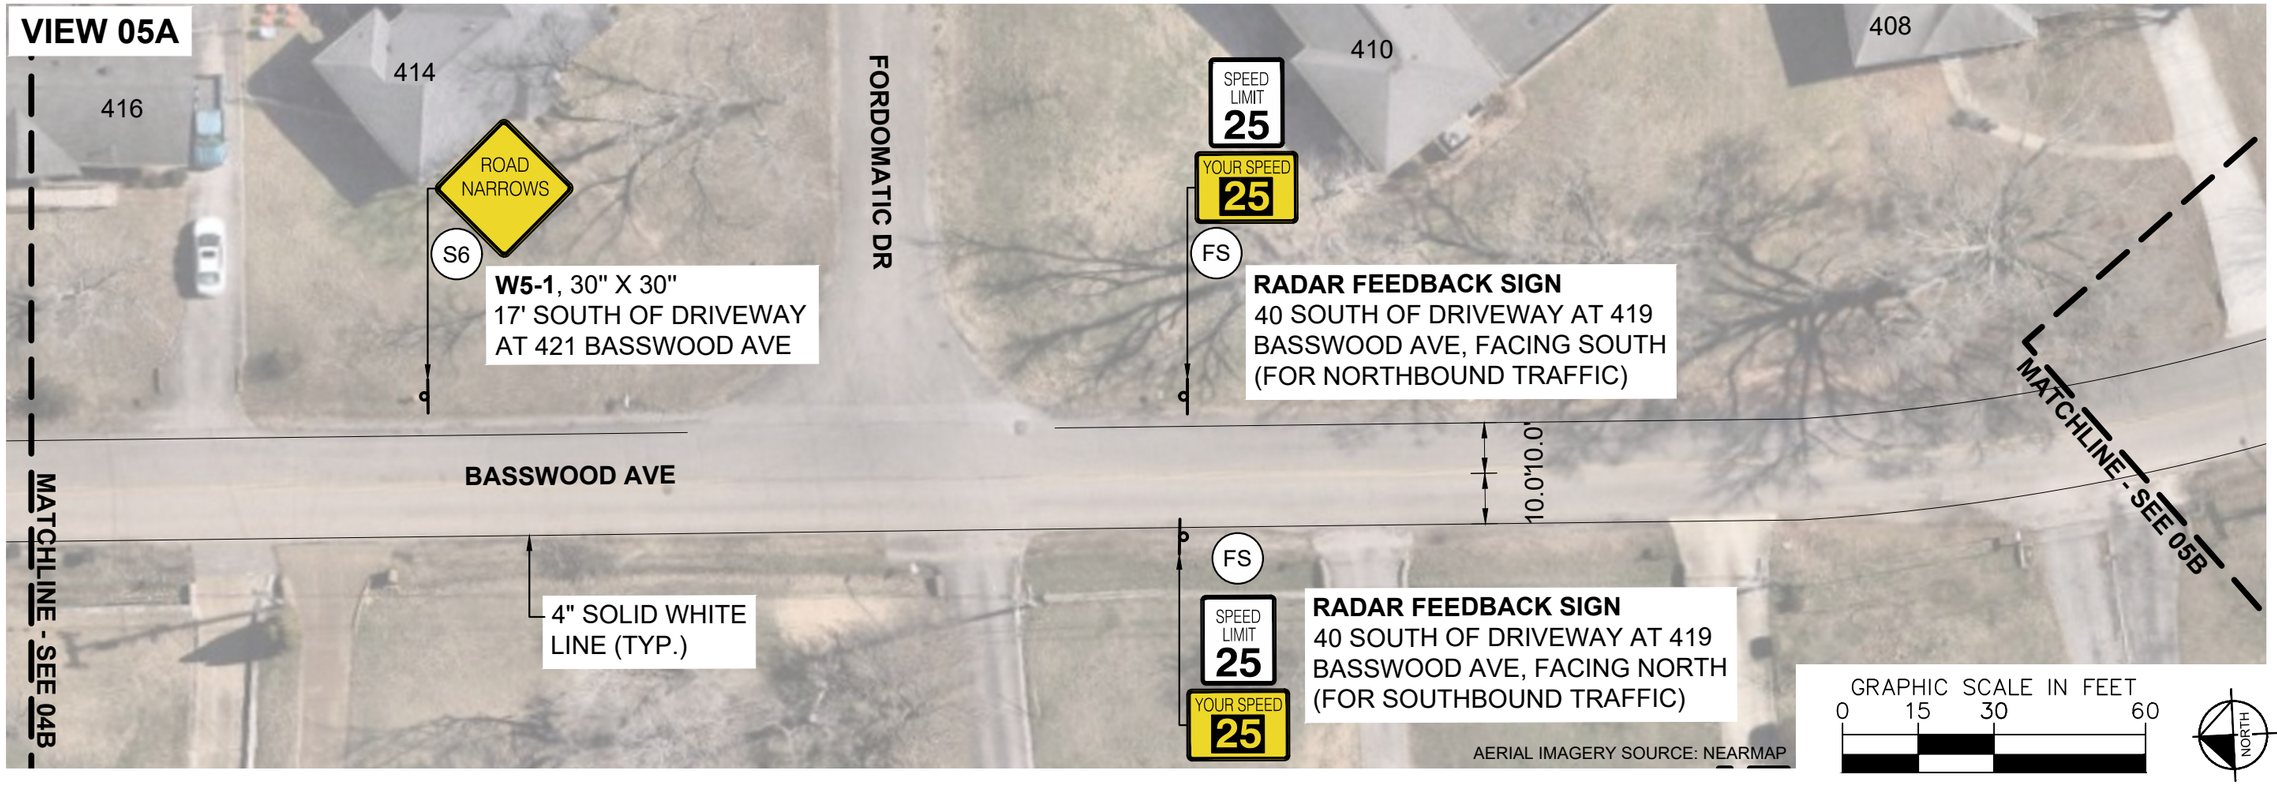


AERIAL IMAGERY SOURCE: NEARMAP

GRAPHIC SCALE IN FEET
0 15 30 60

NORTH

VIEW 05B

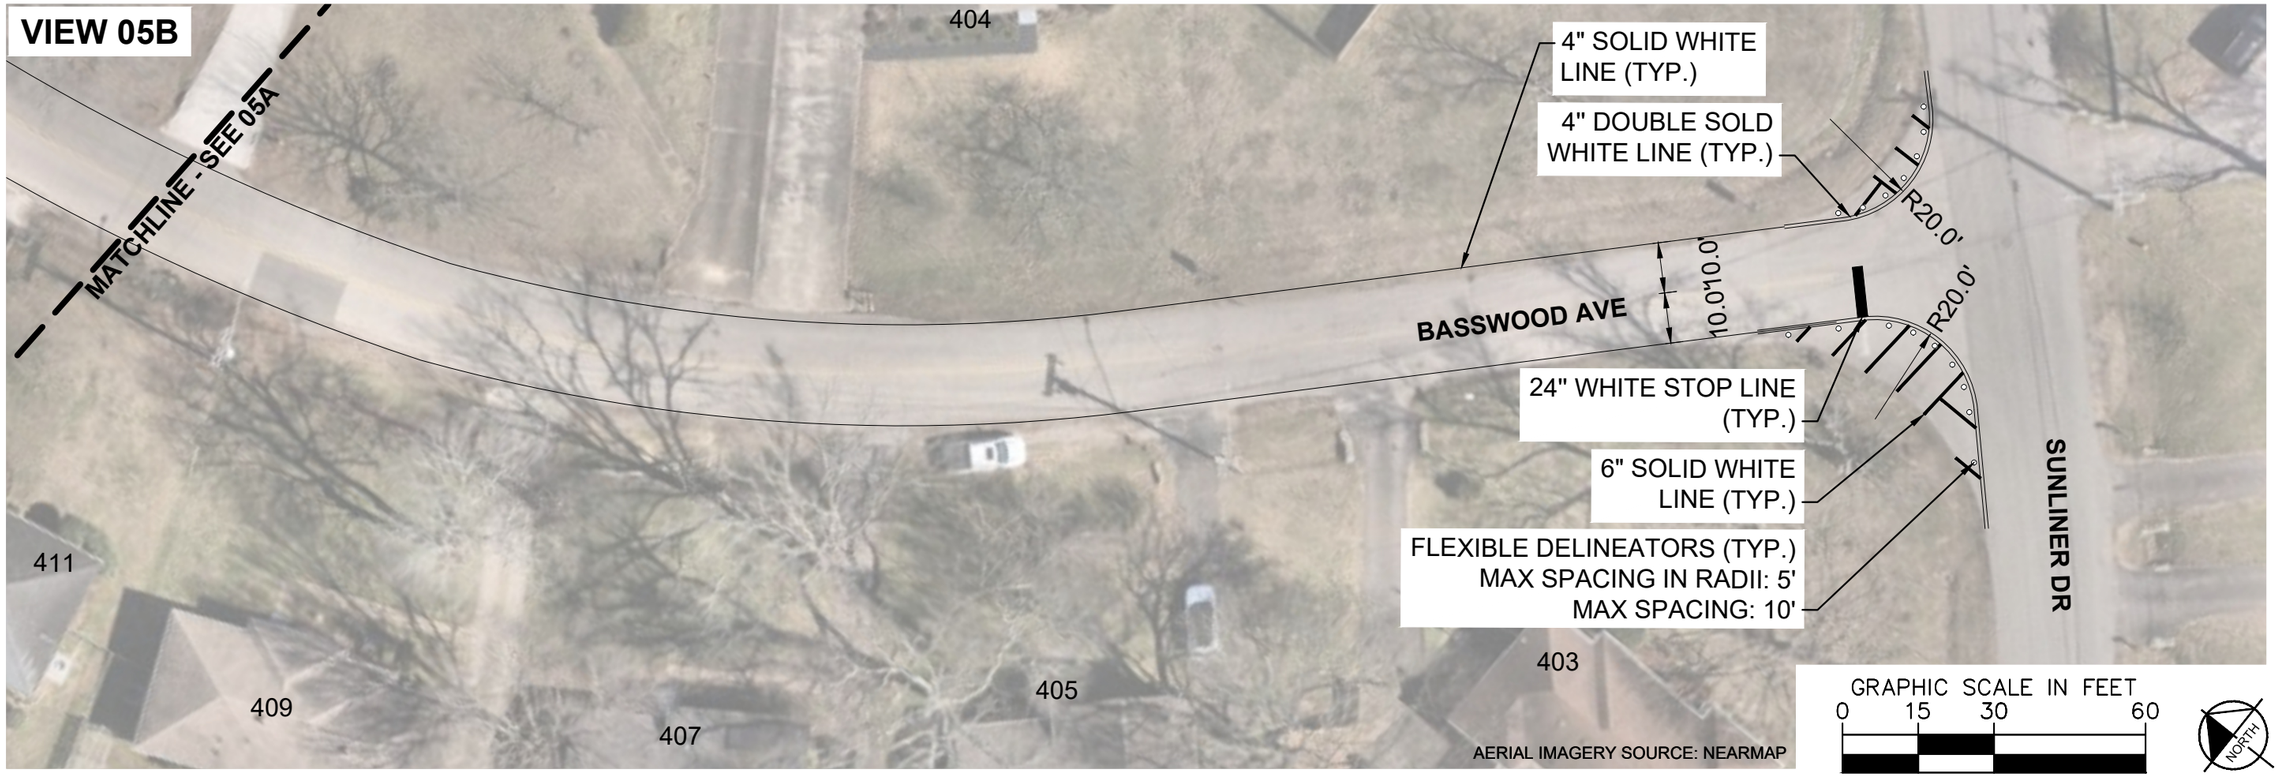

AERIAL IMAGERY SOURCE: NEARMAP

GRAPHIC SCALE IN FEET
0 15 30 60

NORTH

NDOT

BASSWOOD AVE
TRAFFIC CALMING
NASHVILLE, TN

DAVID GREAVES
REGISTERED ENGINEER
No. 122847
STATE OF TENNESSEE


Kimley»Horn

DESIGNED BY:	DJG
DRAWN BY:	KMZ
CHECKED BY:	NDOT
DATE:	11/10/2026
KIMLEY-HORN PROJECT NO.	118900318

CONCEPT

SHEET NUMBER
05

This document, together with the concepts and designs presented herein, as an instrument of service, is intended only for the specific purpose and client for which it was prepared. Reuse of and improper reliance on this document without written authorization and adaptation by Kimley-Horn and Associates, Inc. shall be without liability by Kimley-Horn and Associates, Inc.

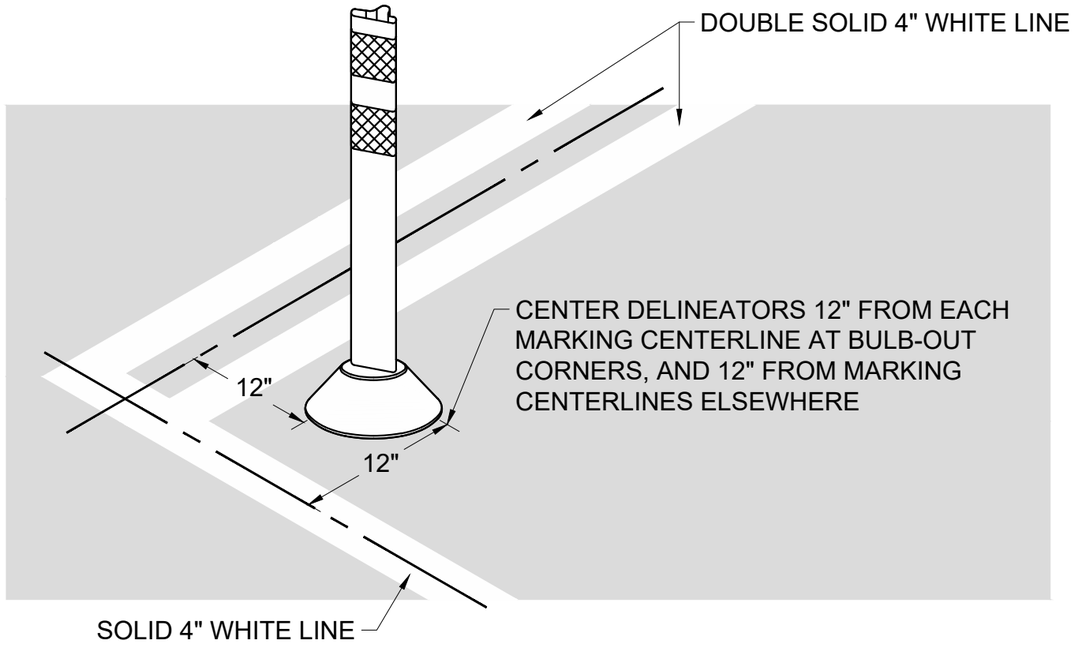

1 DELINEATOR PLACEMENT NOTES

PRIOR TO CONSTRUCTION THE CONTRACTOR SHALL BE RESPONSIBLE FOR:

1. THE CONTRACTOR SHALL NOTIFY ONE-CALL PRIOR TO CONSTRUCTION.
2. THE CONTRACTOR SHALL VERIFY ALL PROPOSED AND EXISTING CONDITIONS INCLUDING UTILITIES (INVERTS, CONNECTIONS, MATERIALS, ETC.) AND DIMENSIONS WITHIN THE LIMITS OF WORK PRIOR TO THE START OF CONSTRUCTION.

AERIAL IMAGERY DISCLOSURE:

3. THESE PLANS HAVE BEEN PREPARED USING AERIAL IMAGERY IN LIEU OF A FIELD SURVEY. AS SUCH, THE PLANS MAY NOT REFLECT PRECISE MEASUREMENTS, BOUNDARIES, OR SITE CONDITIONS. CONTRACTORS AND STAKEHOLDERS ARE RESPONSIBLE FOR VERIFYING ALL CRITICAL DIMENSIONS, ELEVATIONS, AND LOCATIONS IN THE FIELD PRIOR TO COMMENCING CONSTRUCTION ACTIVITIES. THE DESIGNER ASSUMES NO LIABILITY FOR DISCREPANCIES ARISING FROM DATA LIMITATIONS OR THE ABSENCE OF SURVEY-BASED VERIFICATION.

Know what's **below.**
Call before you dig.

3 GENERAL NOTES

S1		**W20-4** "ONE LANE ROAD" 30" X 30" **W16-9P** "AHEAD" 24" X 12"
S2		**R1-2** "YIELD" SIGN 30" X 30" X 30" **R1-2AP** "TO ONCOMING TRAFFIC" SIGN 24" X 18" **OM1-1** TYPE 1 OBJECT MARKERS SIGN 18" X 18"
S3		**R7-7 (CUSTOM, RIGHT)** 24" X 30"
S4		**R7-7 (CUSTOM, LEFT)** 24" X 30"
S5		**W11-2** 30" X 30" **W16-9P** "AHEAD" 24" X 12"
S6		**W20-4** "ONE LANE ROAD" 30" X 30" **W16-9P** "AHEAD" 24" X 12"
FS		**R2-1** "25" 24" X 30" **RADAR FEEDBACK SIGN** 24" X 30"

2 FIELD MARKING LEGEND

NDOT

BASSWOOD AVE TRAFFIC CALMING
NASHVILLE, TN

DAVID GREAVES REGISTERED ENGINEER AGREEMENT No. 123487 STATE OF TENNESSEE


Kimley»Horn

DESIGNED BY:	DJG
DRAWN BY:	KMZ
CHECKED BY:	NDOT
DATE:	11/10/2026
KIMLEY-HORN PROJECT NO.	118900318


DETAIL

SHEET NUMBER
06


This document, together with the concepts and designs presented herein, as an instrument of service, is intended only for the specific purpose and client for which it was prepared. Reuse of and improper reliance on this document without written authorization and adaptation by Kimley-Horn and Associates, Inc. shall be without liability to Kimley-Horn and Associates, Inc.

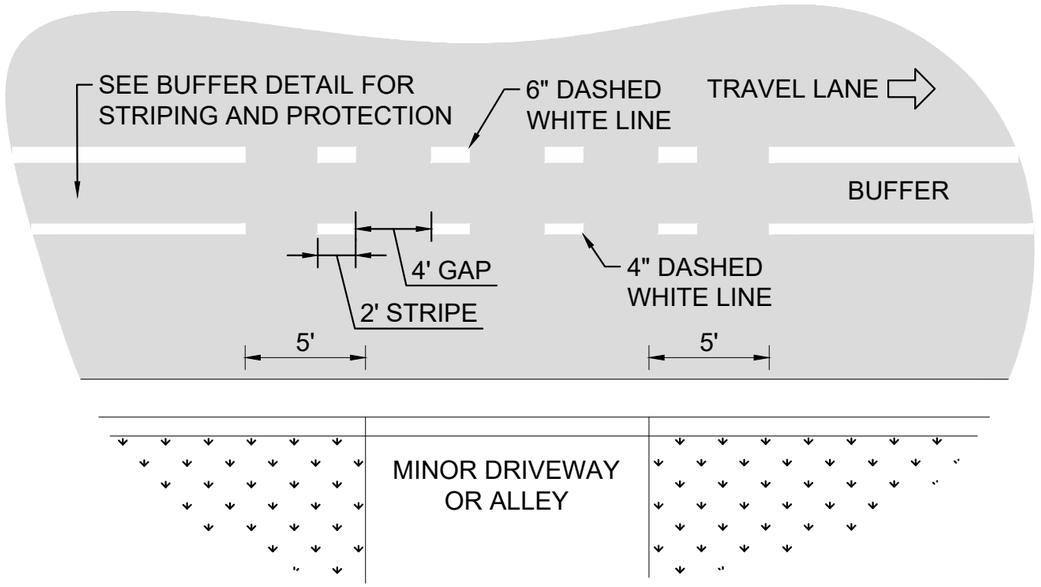

4 BUFFER CONFLICT AT DRIVEWAYS

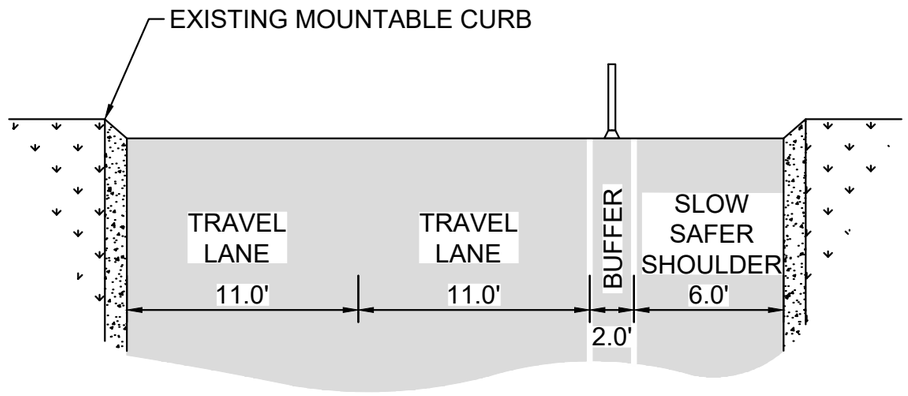

5 TYPICAL SECTION

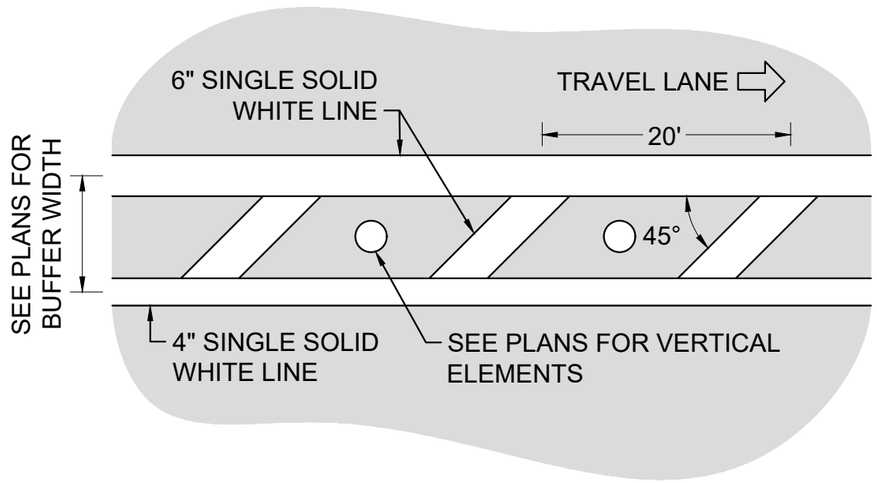

6 SAFE SHOULDER BUFFER STRIPING

NDOT

BASSWOOD AVE
TRAFFIC CALMING
NASHVILLE, TN

DAVID GREAVES
REGISTERED ENGINEER
AGENCY USE ONLY
No. 123487
STATE OF TENNESSEE

Kimley»Horn

DESIGNED BY:	DJG
DRAWN BY:	KMZ
CHECKED BY:	NDOT
DATE:	11/10/2026

KIMLEY-HORN PROJECT NO.
118900318

DETAIL

SHEET NUMBER
07

This document, together with the concepts and designs presented herein, as an instrument of service, is intended only for the specific purpose and client for which it was prepared. Reuse of and improper reliance on this document without written authorization and adaptation by Kimley-Horn and Associates, Inc. shall be without liability to Kimley-Horn and Associates, Inc.