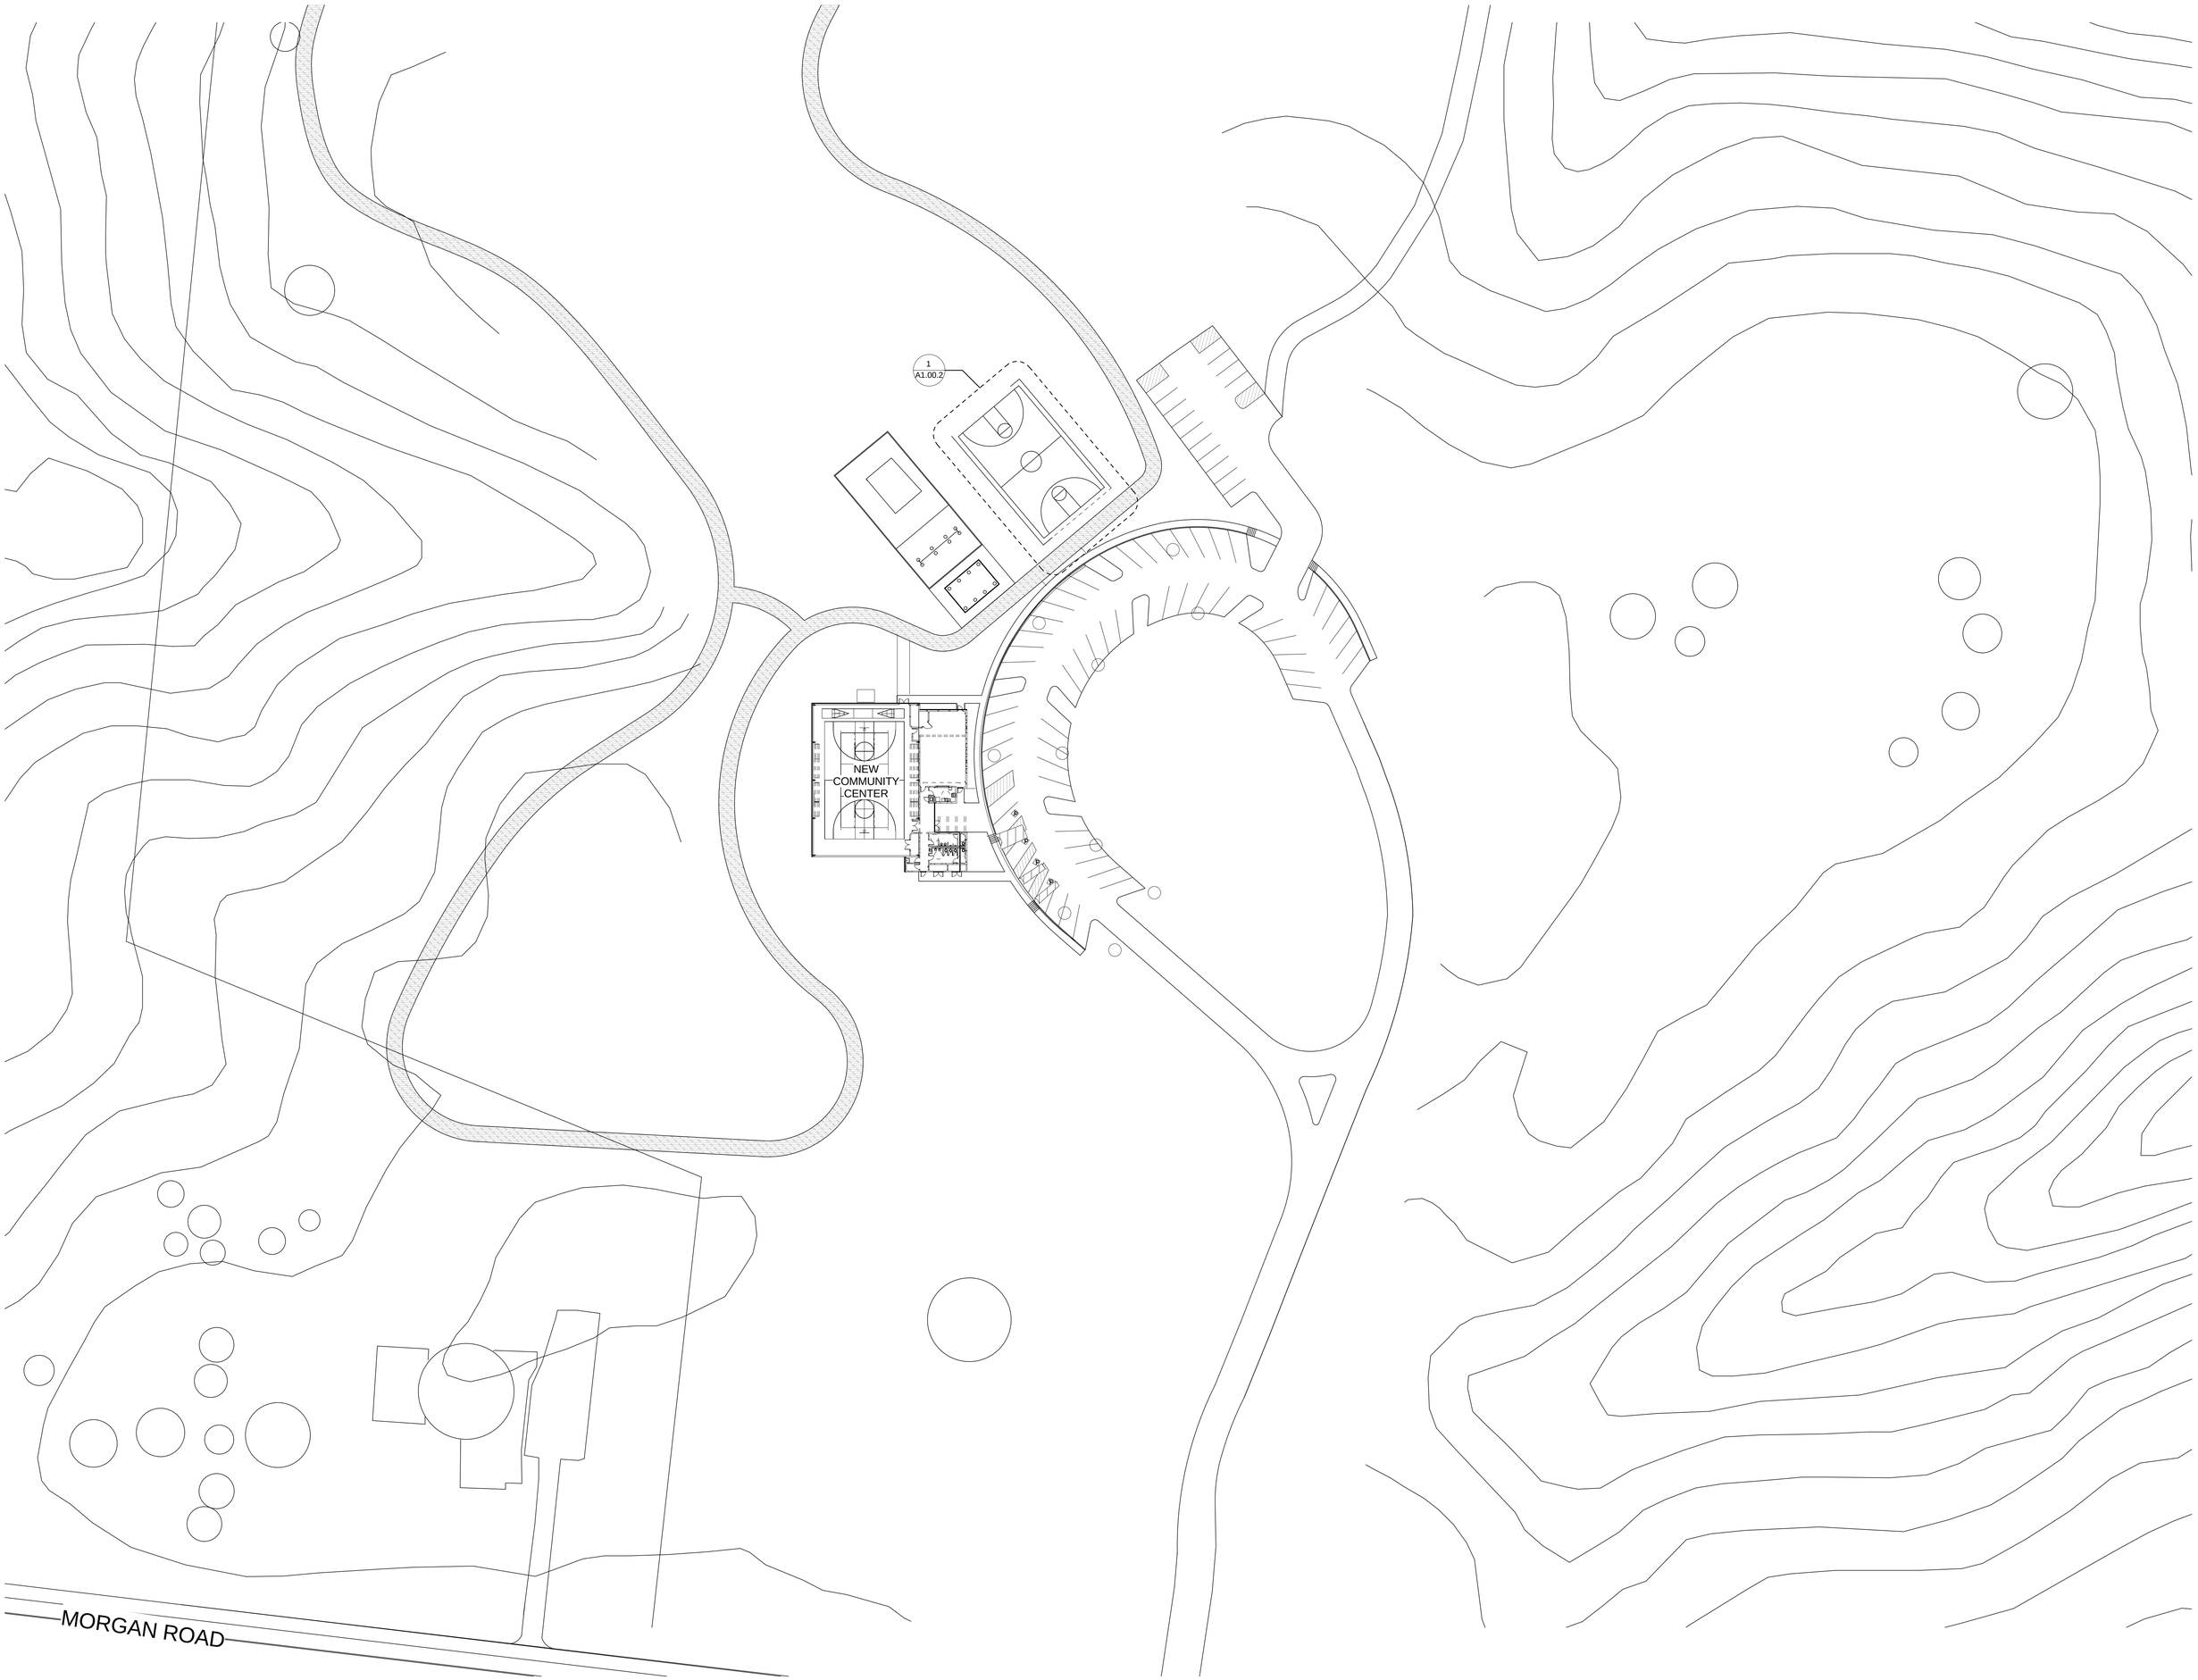

1 ARCHITECTURAL SITE PLAN

0' 20' 40' 80'