Nashville Sounds

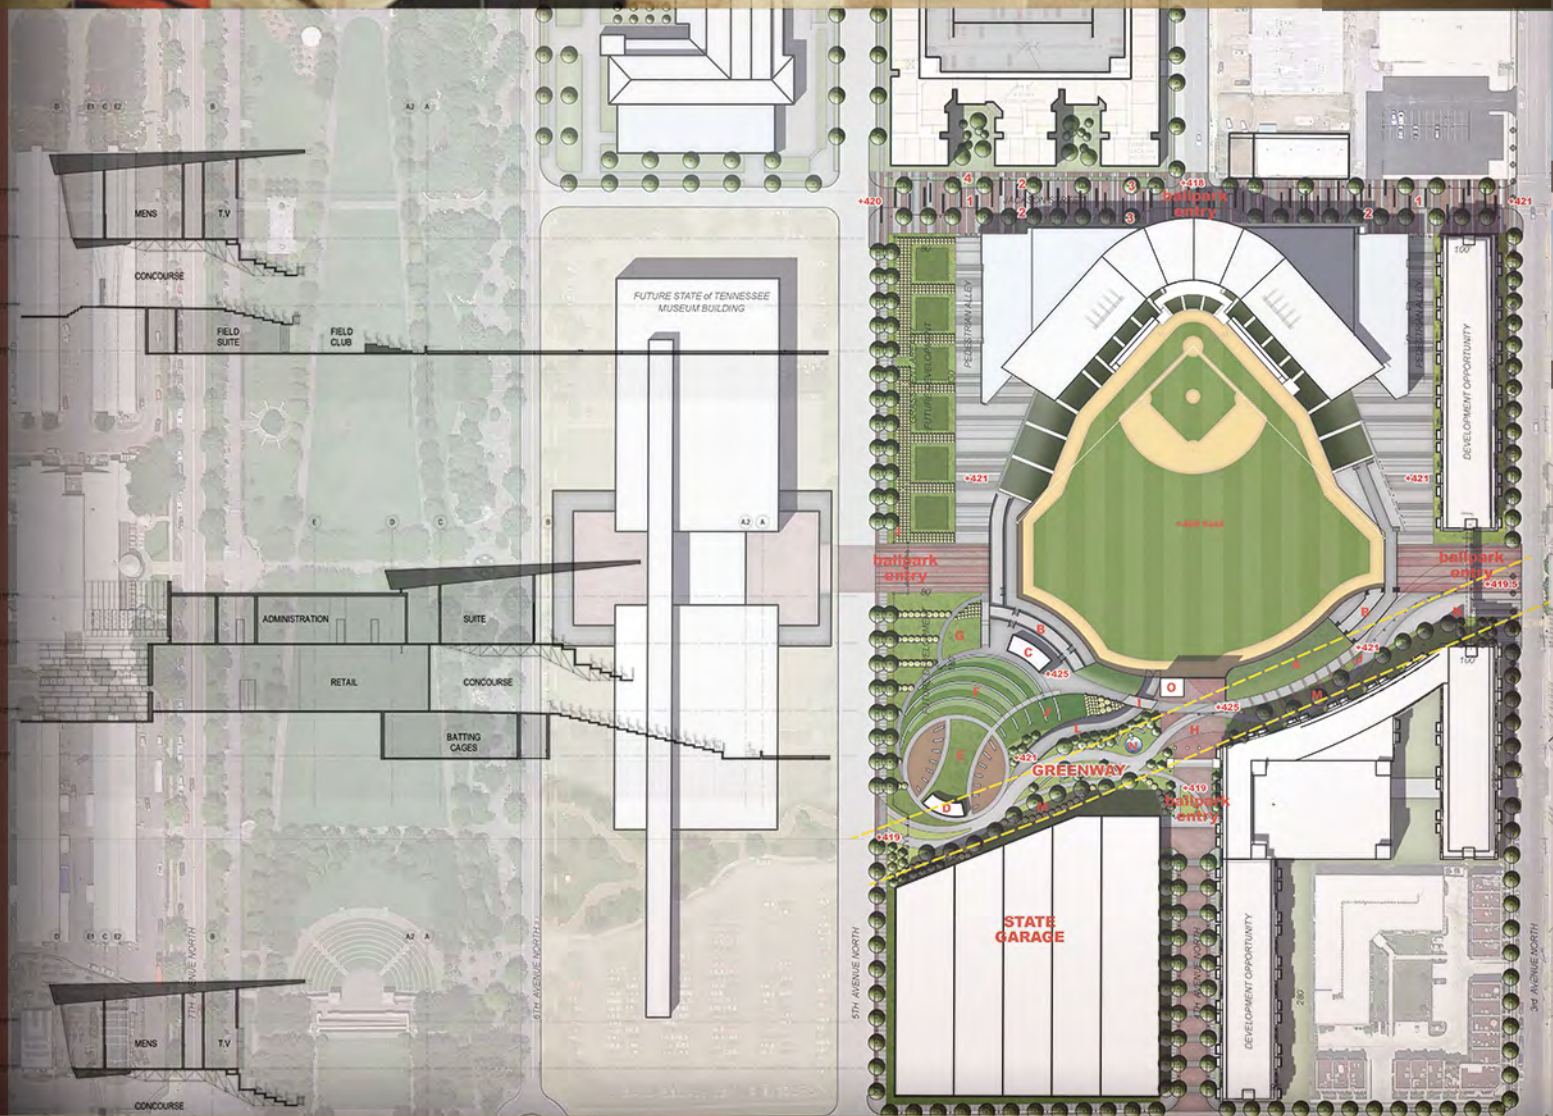

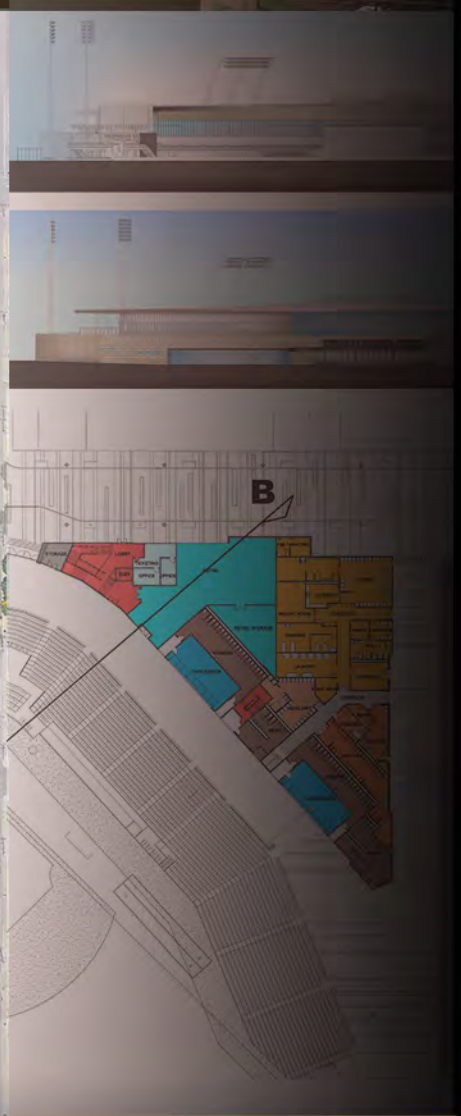

12-9-13

200 - CONCOURSE LE - E

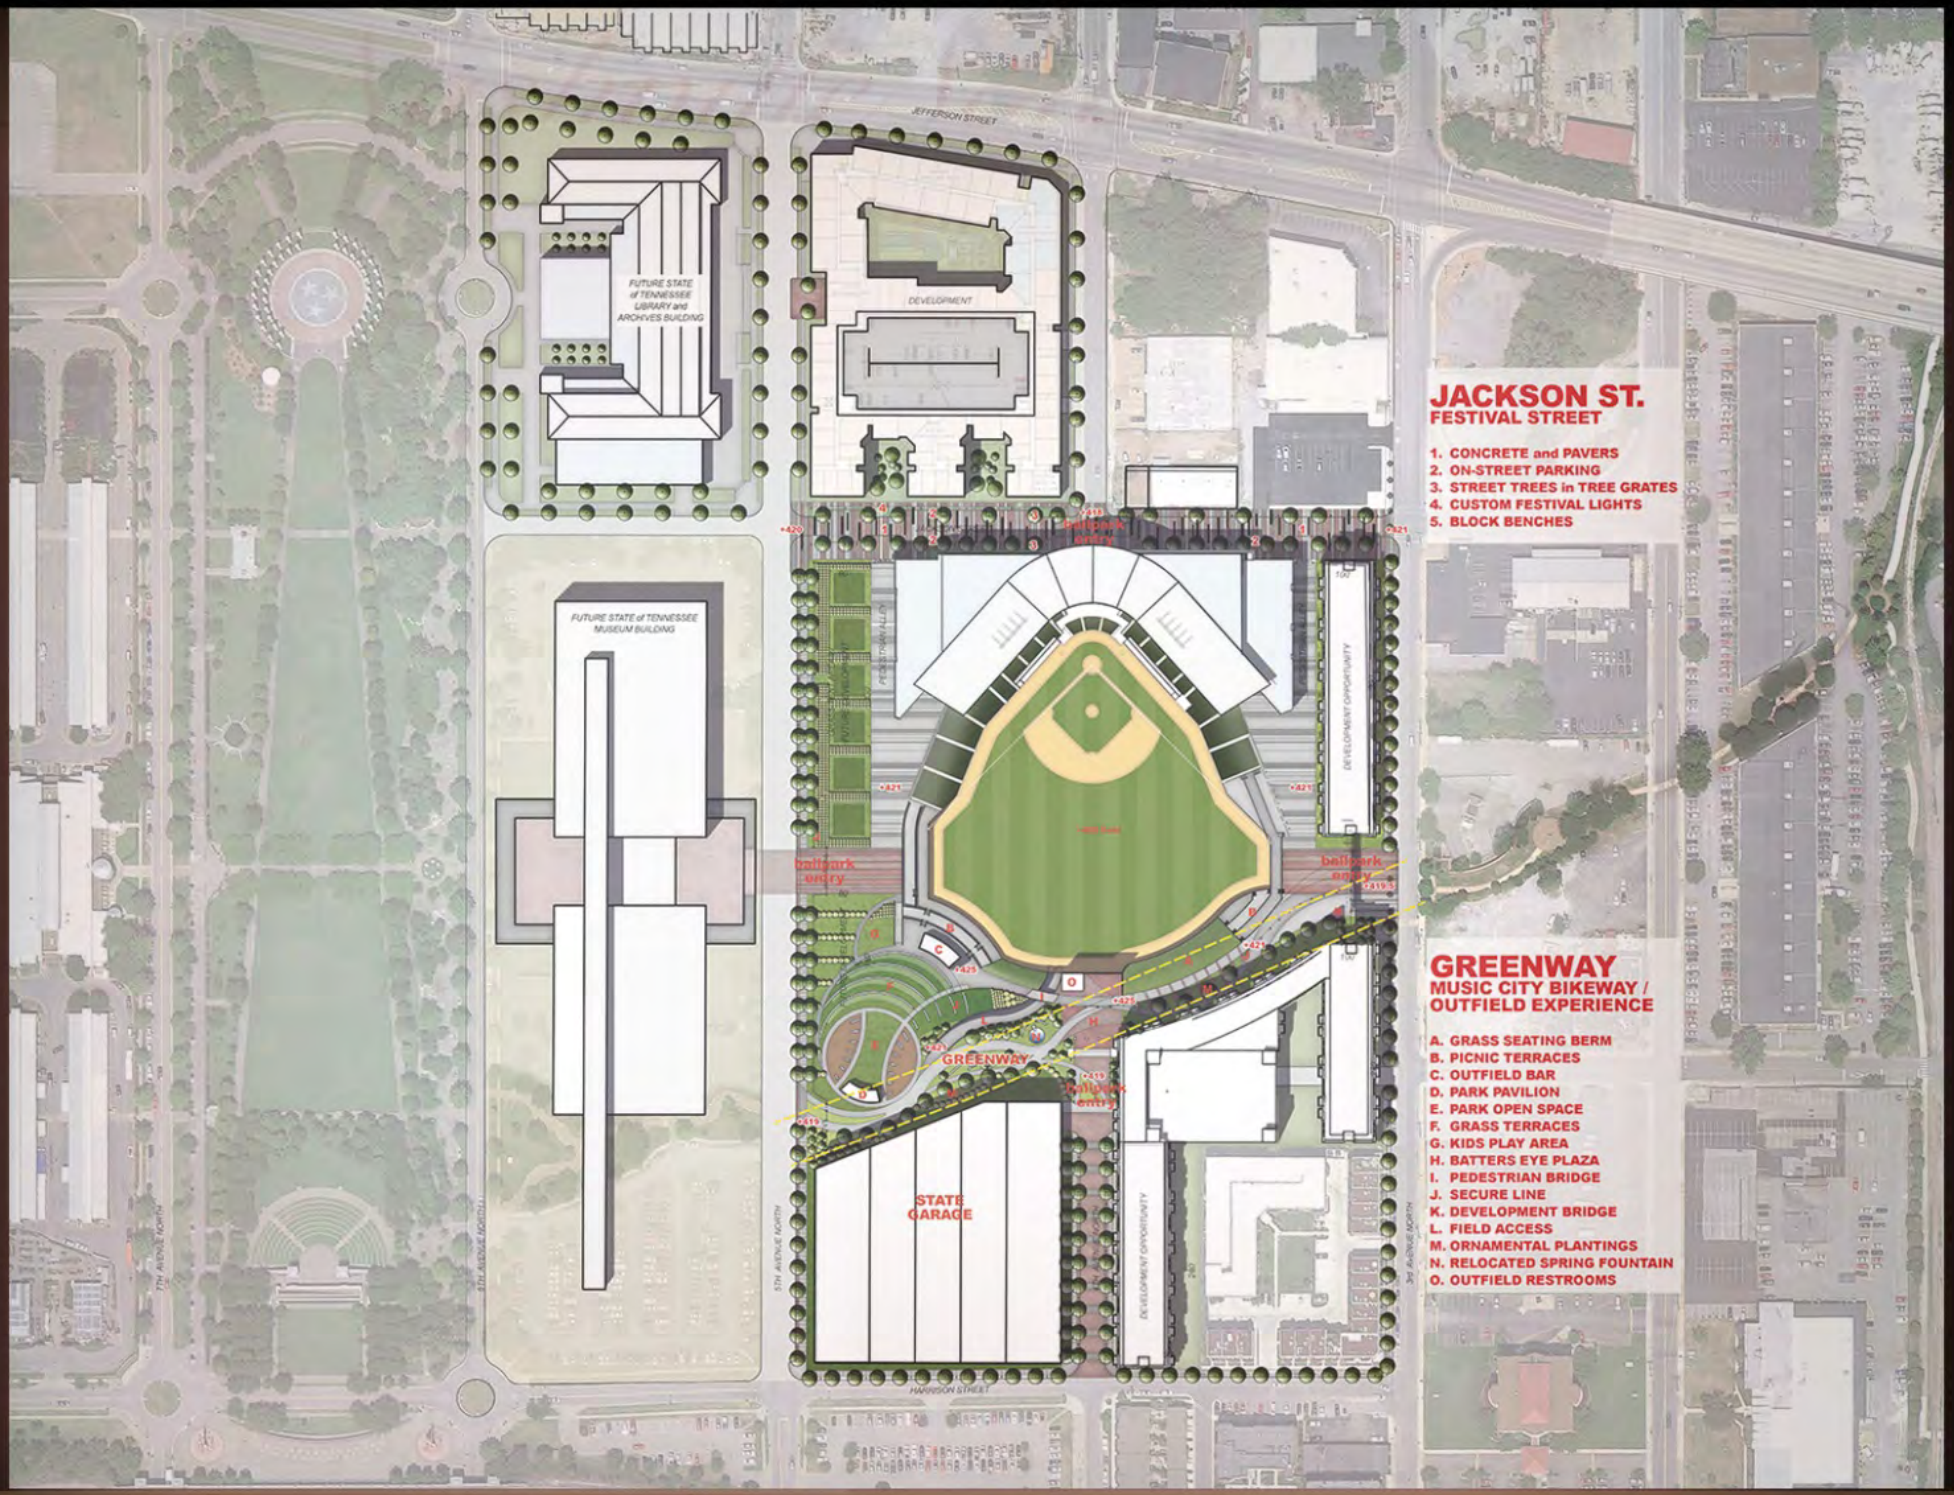

SITE PLAN 12-9-13

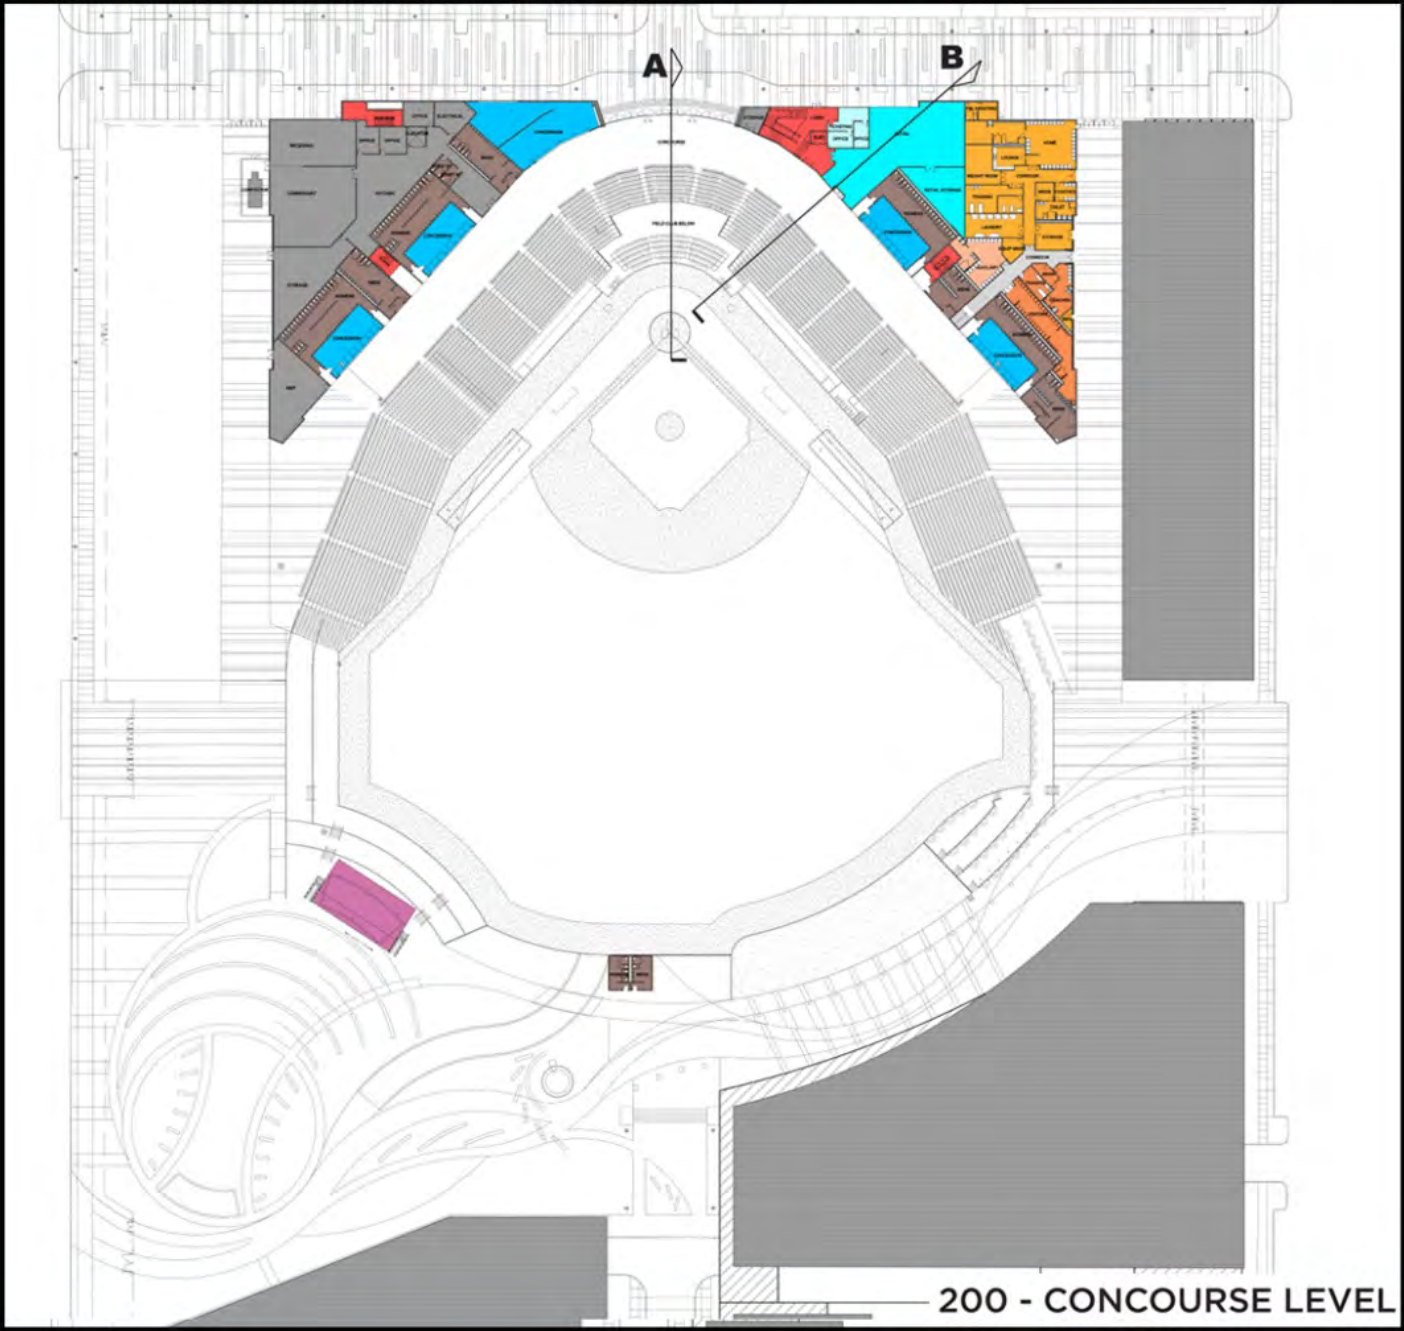
A
B
200 - CONCOURSE LEVEL

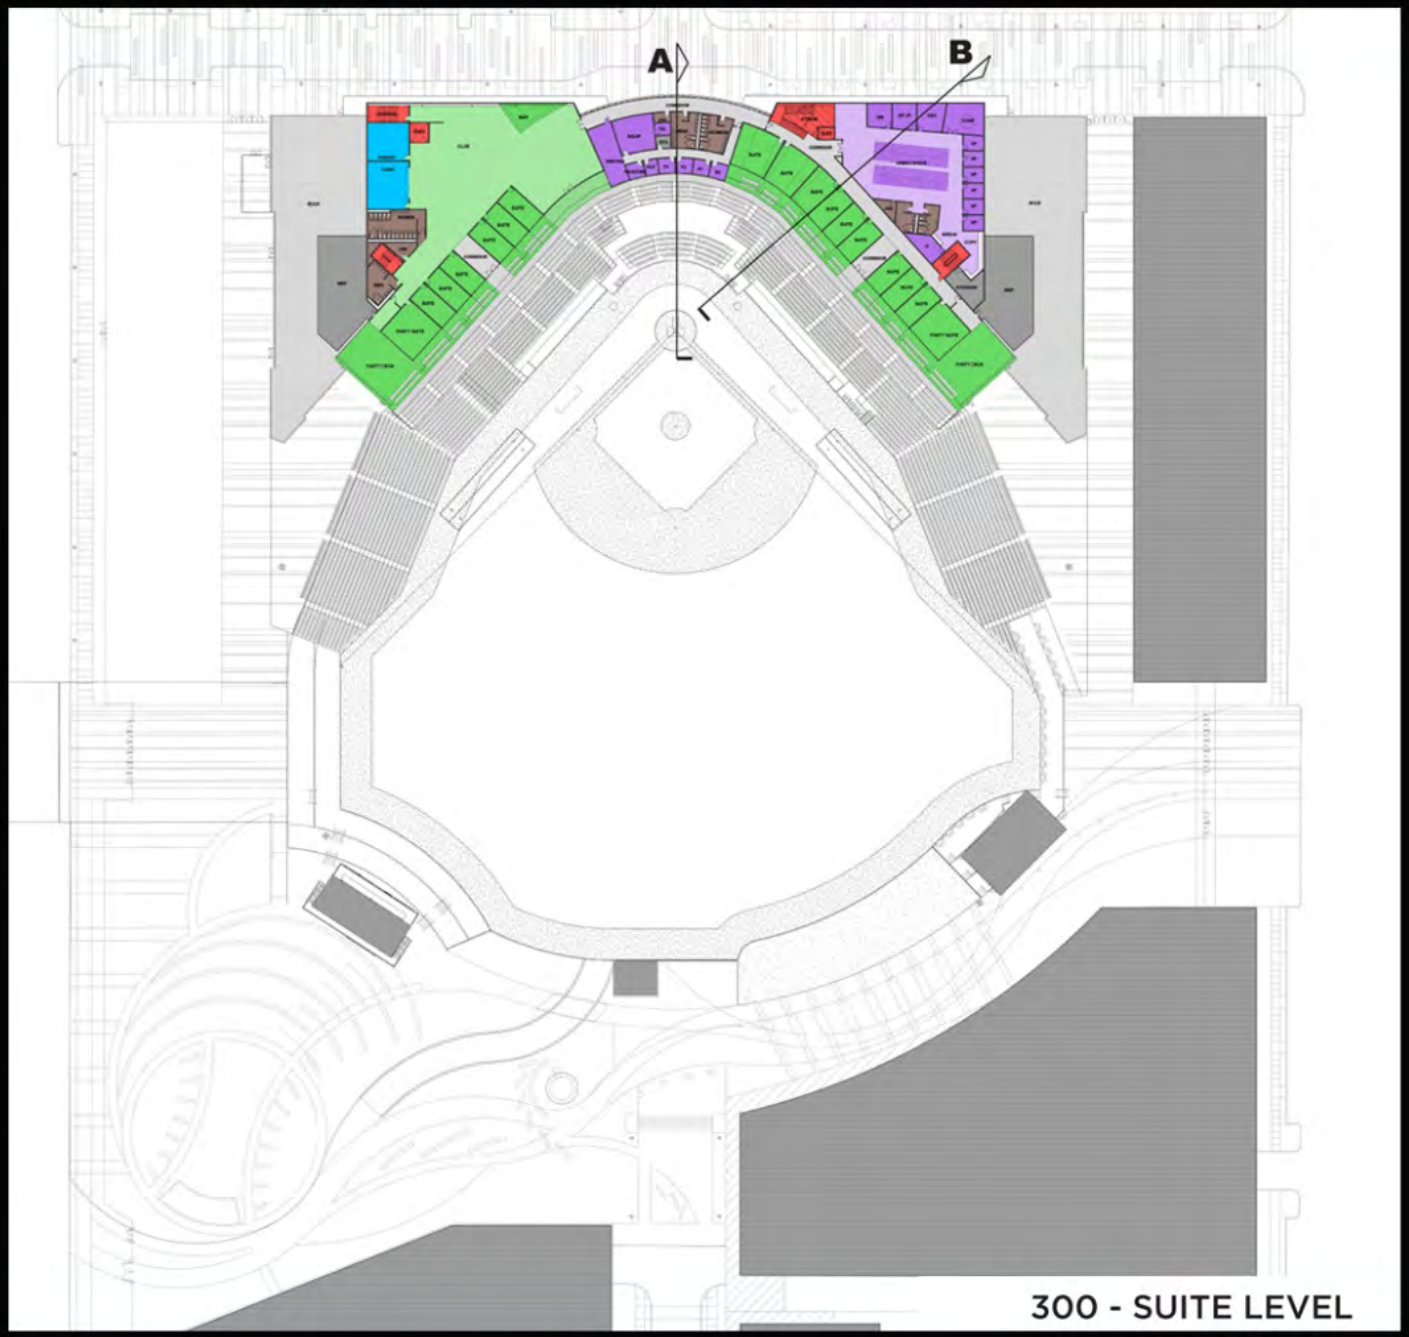
A
B
300 - SUITE LEVEL

Nashville Sounds

NORTH ELEVATION

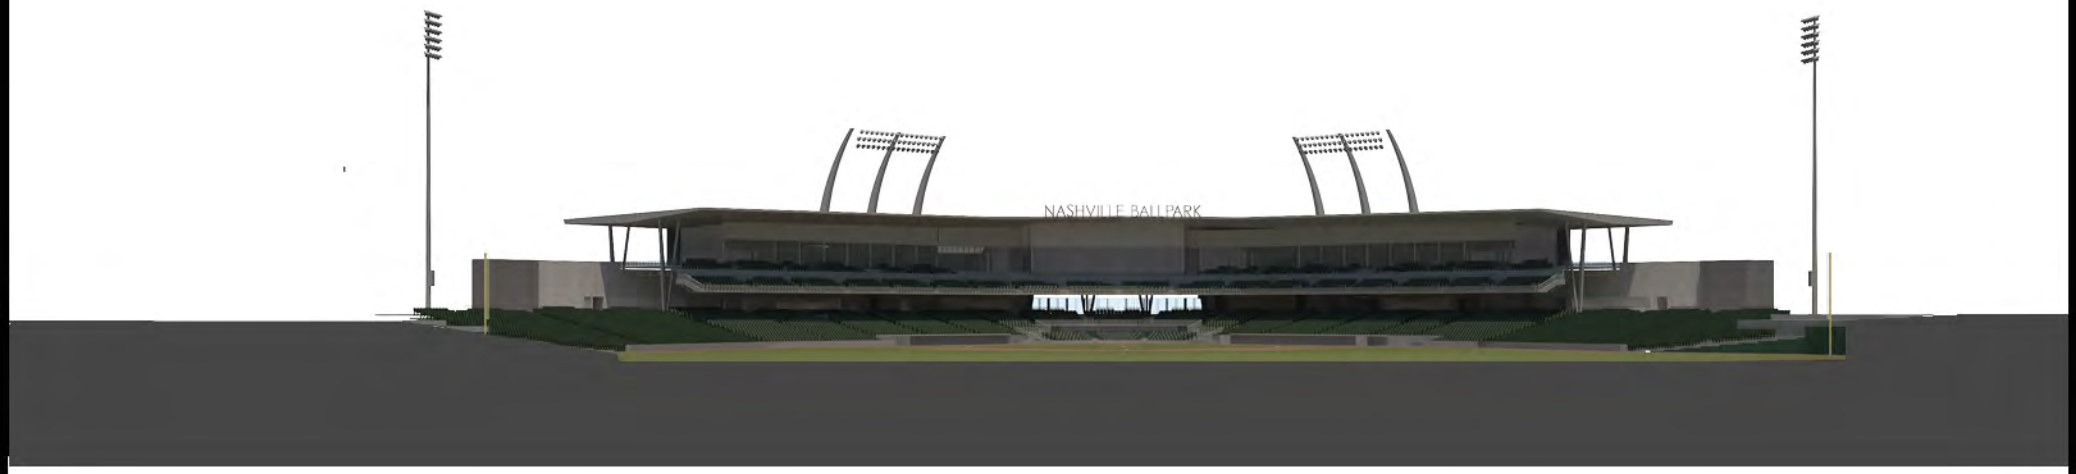

SOUTH ELEVATION

BALLPARK ELEVATIONS 12-9-13

Nashville Sounds

EAST ELEVATION

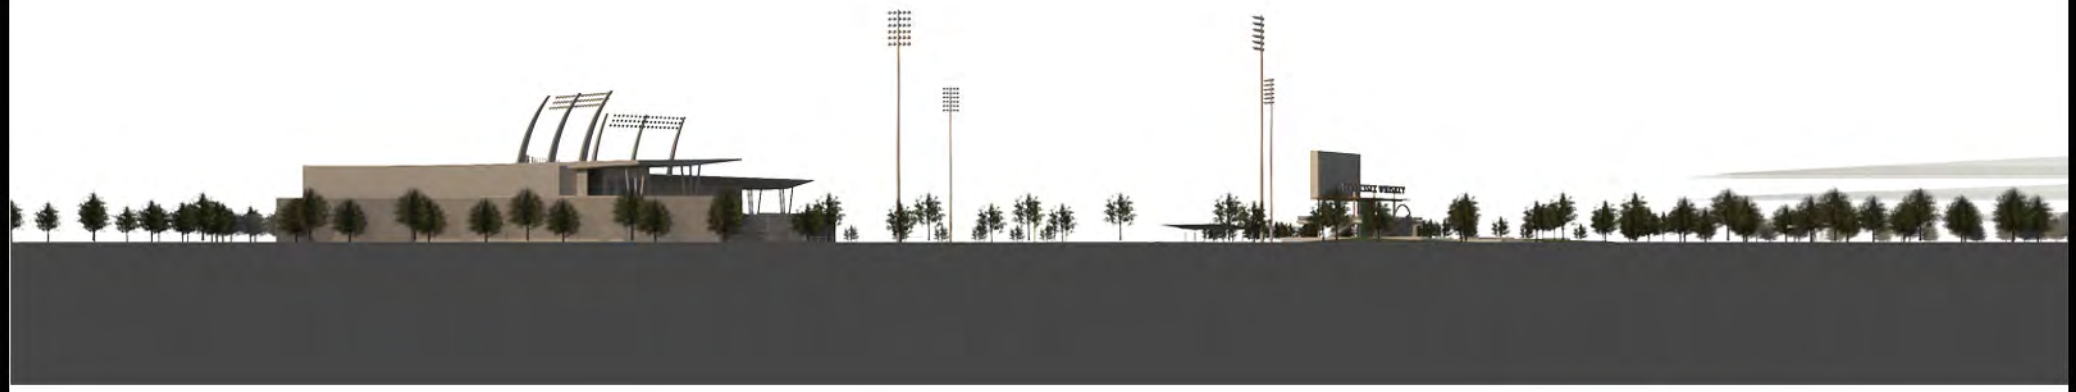

WEST ELEVATION

BALLPARK ELEVATIONS 12-9-13

Nashville Sounds

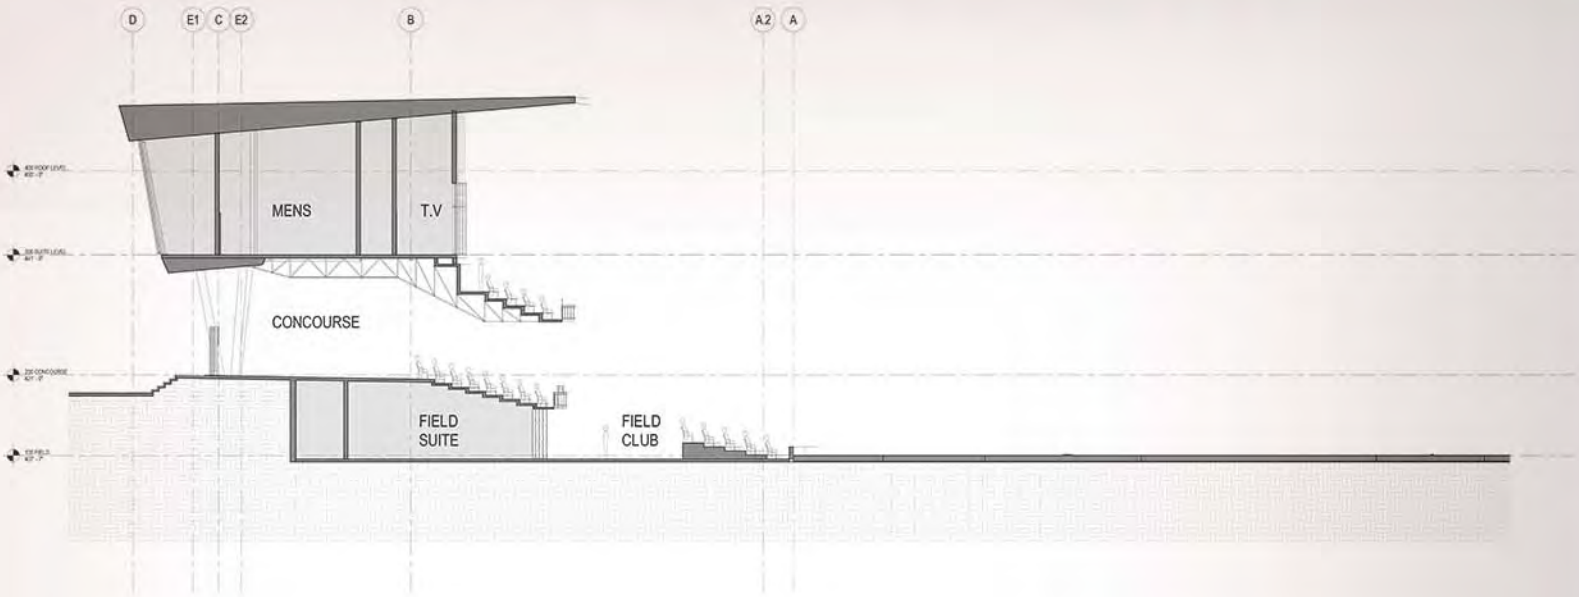

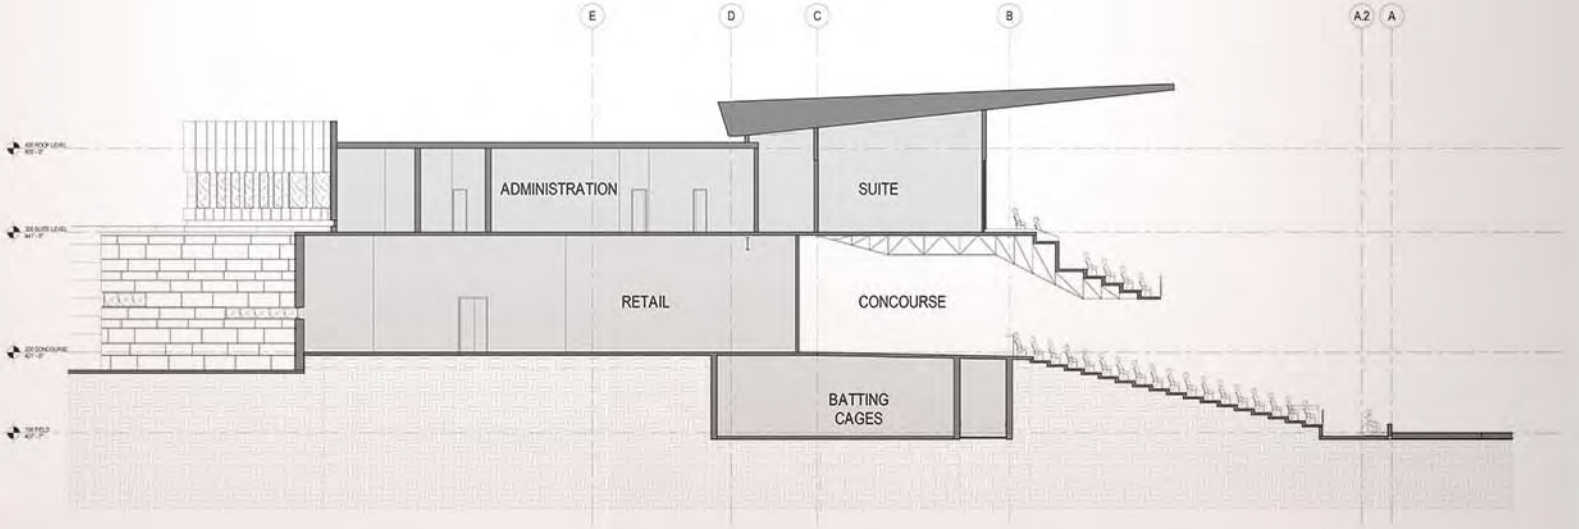

BALLPARK SECTIONS 12-9-13

Nashville Sounds

VIEW FROM SOUTHWEST 12-9-13

Nashville Sounds

VIEW FROM NORTHWEST 12-9-13

Nashville Sounds

JACKSON STREET VIEW 12-9-13

Nashville Sounds

CONCOURSE VIEW 12-9-13

Nashville Sounds

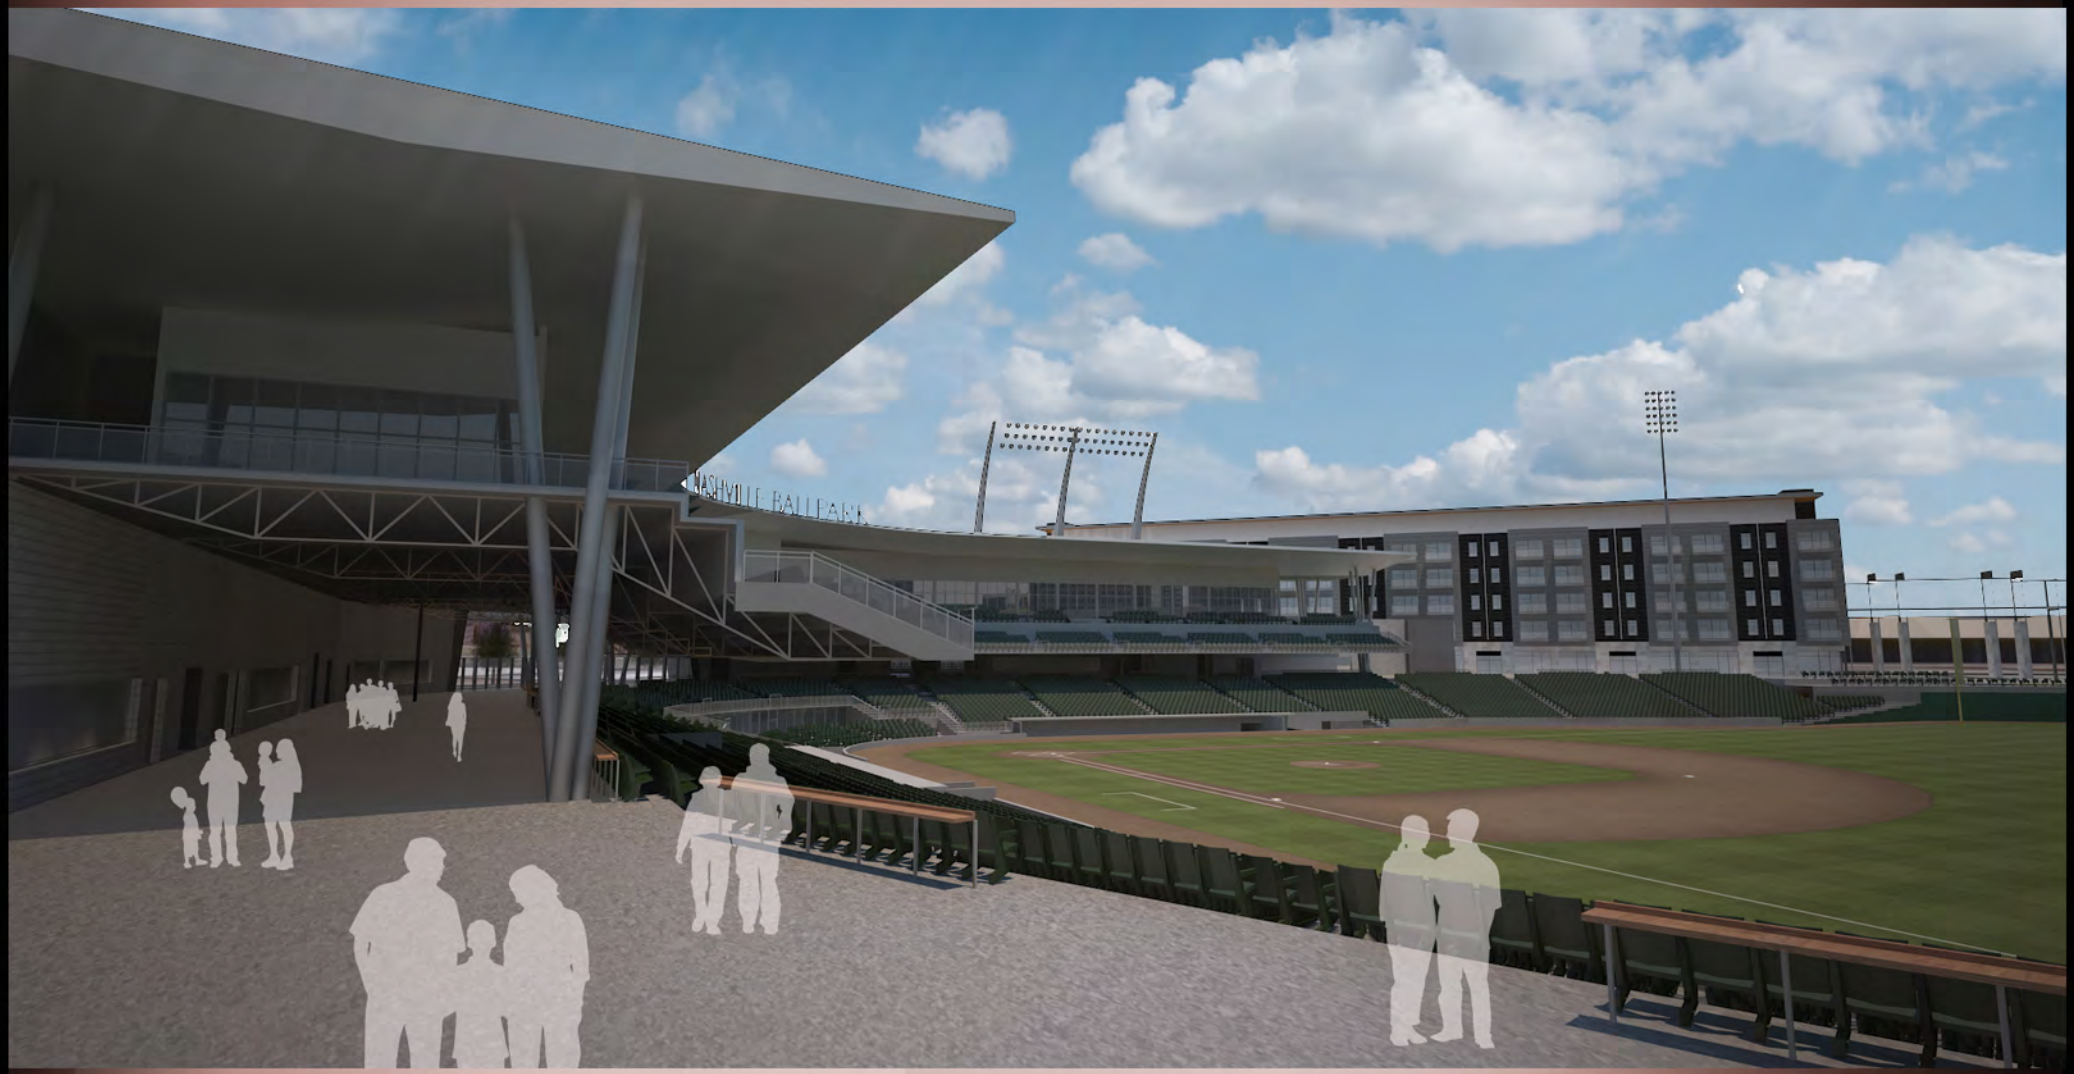

CONCOURSE VIEW 12-9-13

VIEW FROM HOME PLATE CONCOURSE 12-9-13

AERIAL VIEW FROM NORTHEAST 12-9-13