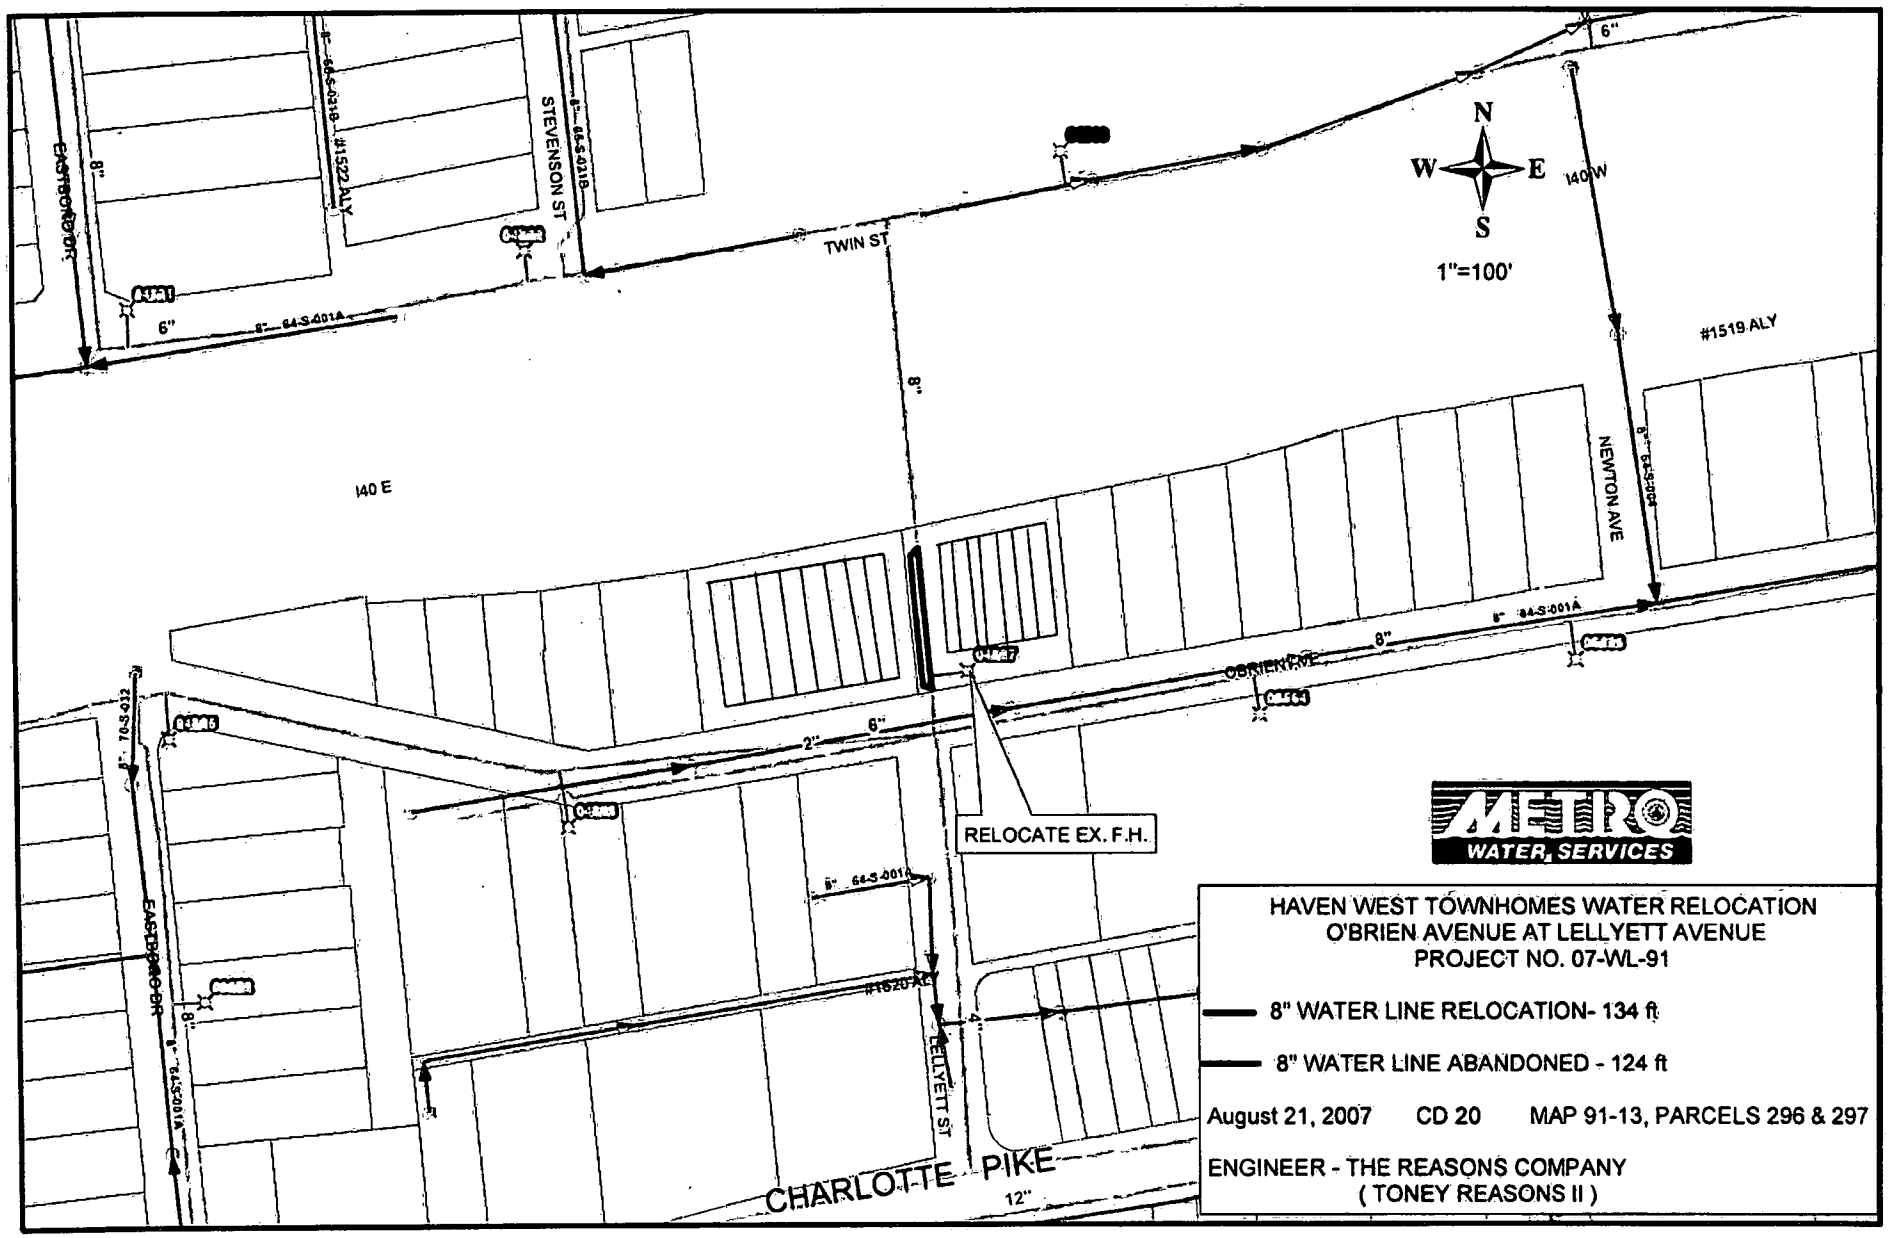
N
W
E
S
1"=100'
TWIN ST
STEVENSON ST
EASTBROOK
#1522 ALY
140 E
140 W
#1519 ALY
NEWTON AVE
O'BRIEN AVE
RELOCATE EX. F.H.
LELLYETT ST
CHARLOTTE PIKE
METRO
WATER SERVICES
HAVEN WEST TOWNHOMES WATER RELOCATION
O'BRIEN AVENUE AT LELLYETT AVENUE
PROJECT NO. 07-WL-91
8" WATER LINE RELOCATION- 134 ft
8" WATER LINE ABANDONED - 124 ft
August 21, 2007 CD 20 MAP 91-13, PARCELS 296 & 297
ENGINEER - THE REASONS COMPANY
(TONEY REASONS II)