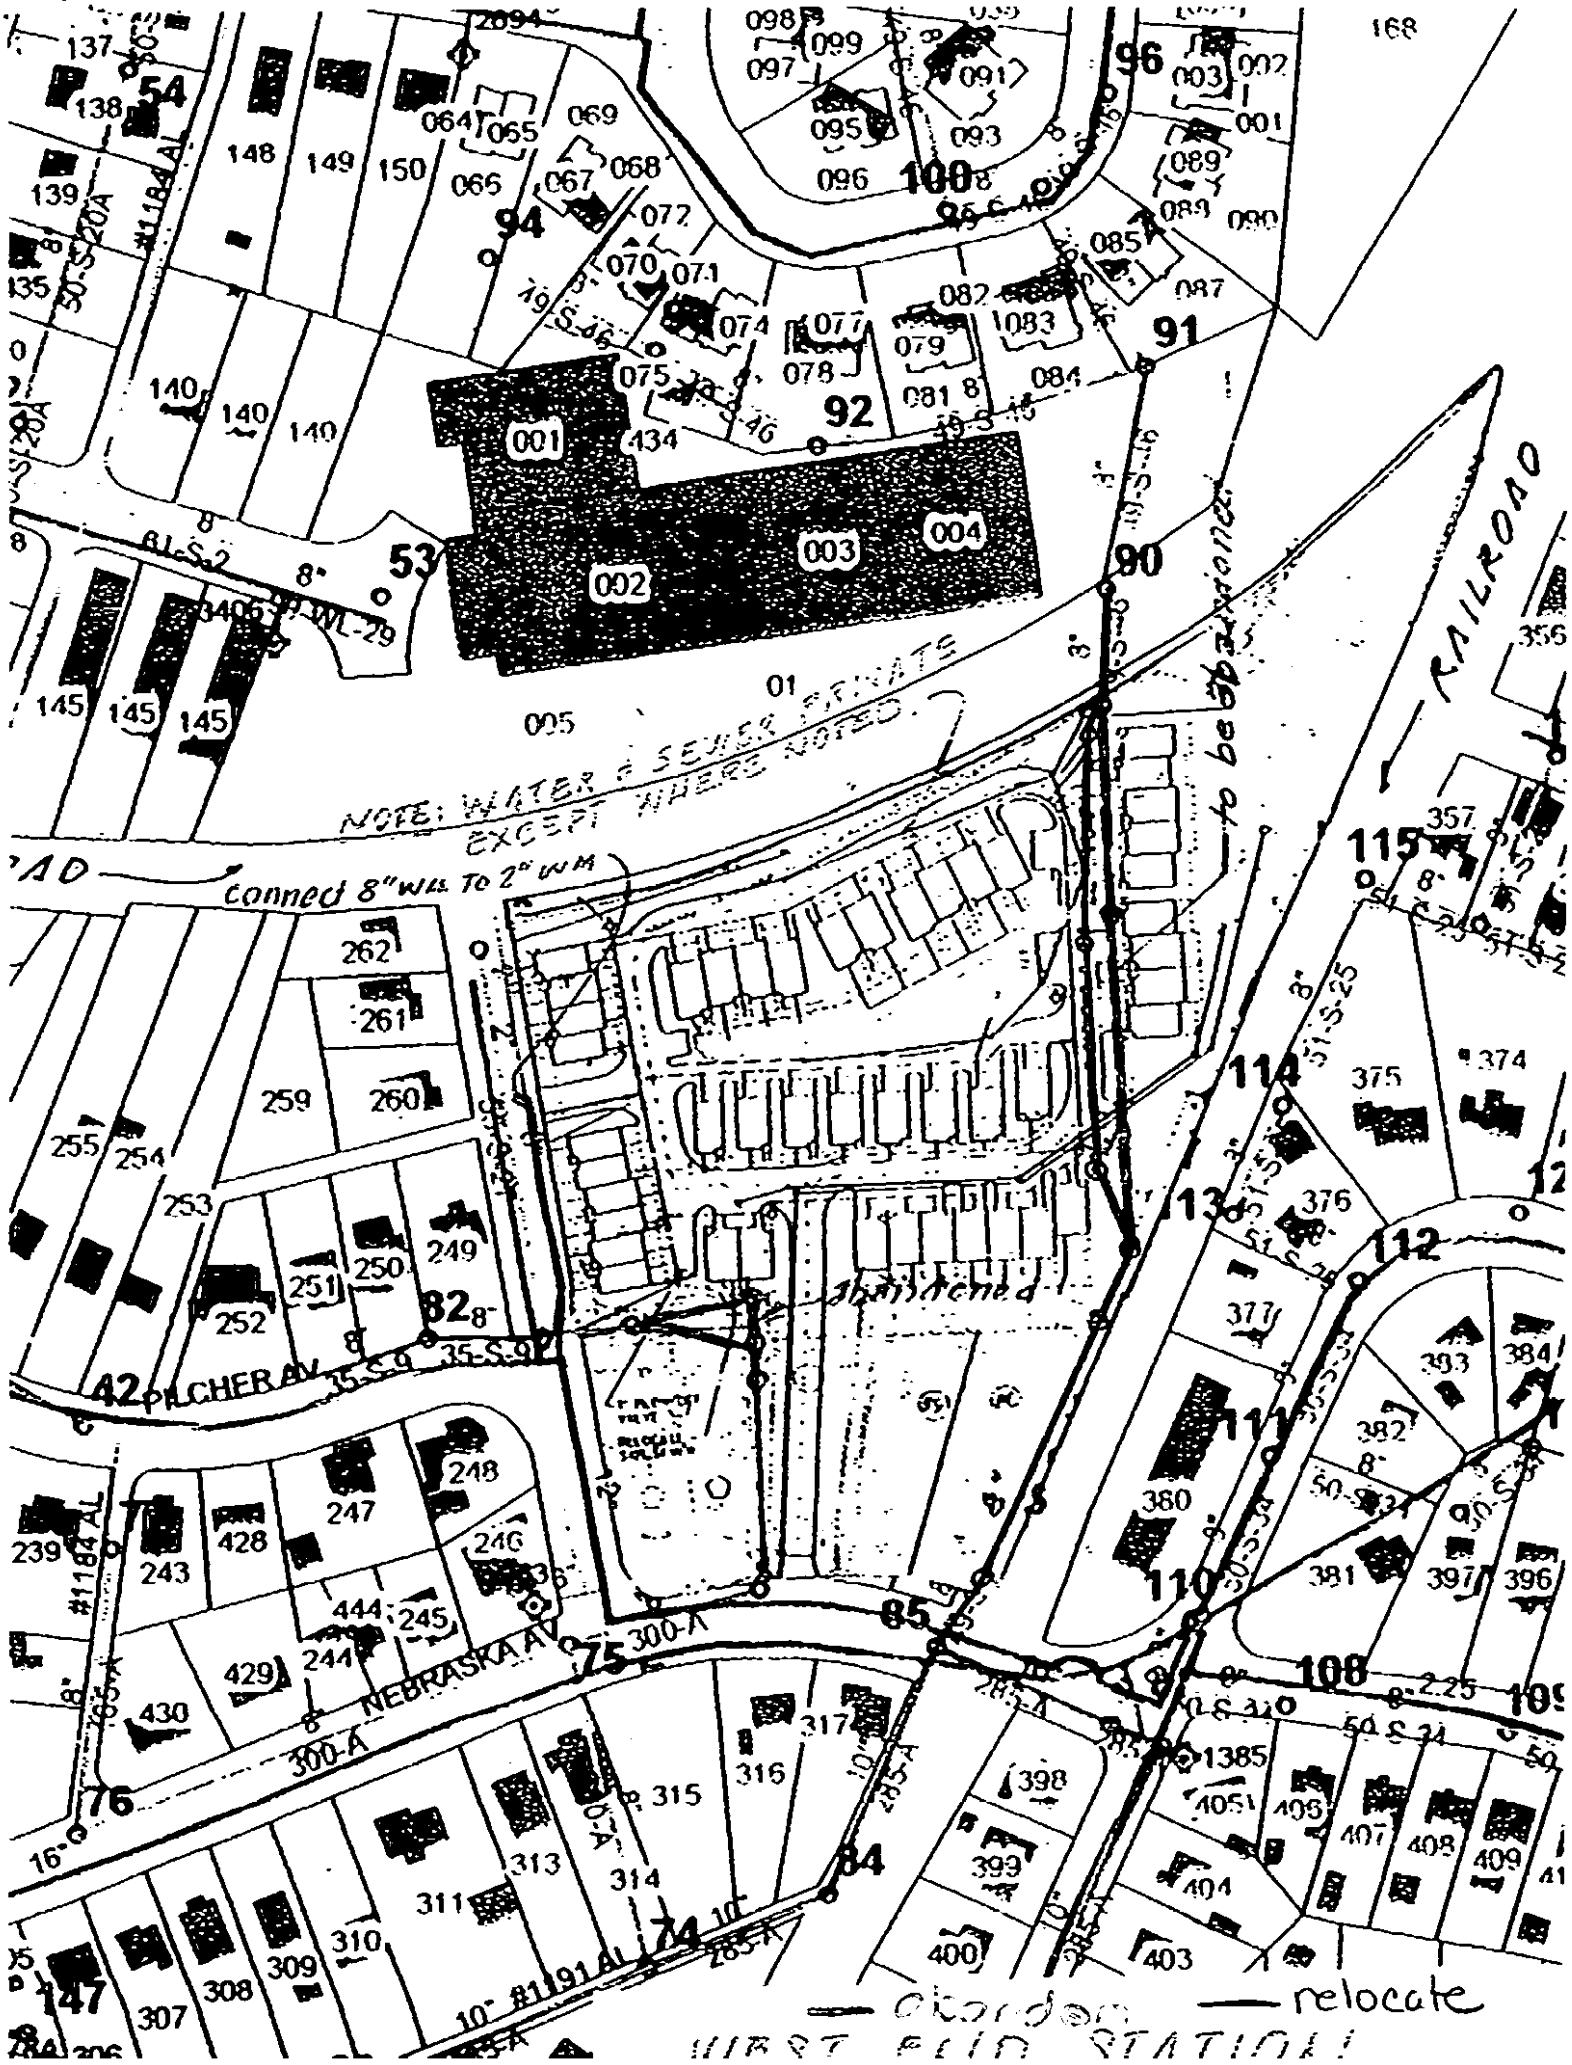
001
002
003
004
NOTE: WATER & SEWER PRIVATE EXCEPT WHERE NOTED.
Connect 8" WLL TO 2" WM
RAILROAD
PLCHER AV
NEBRASKA AV
abandon
relocate