Exhibit 1

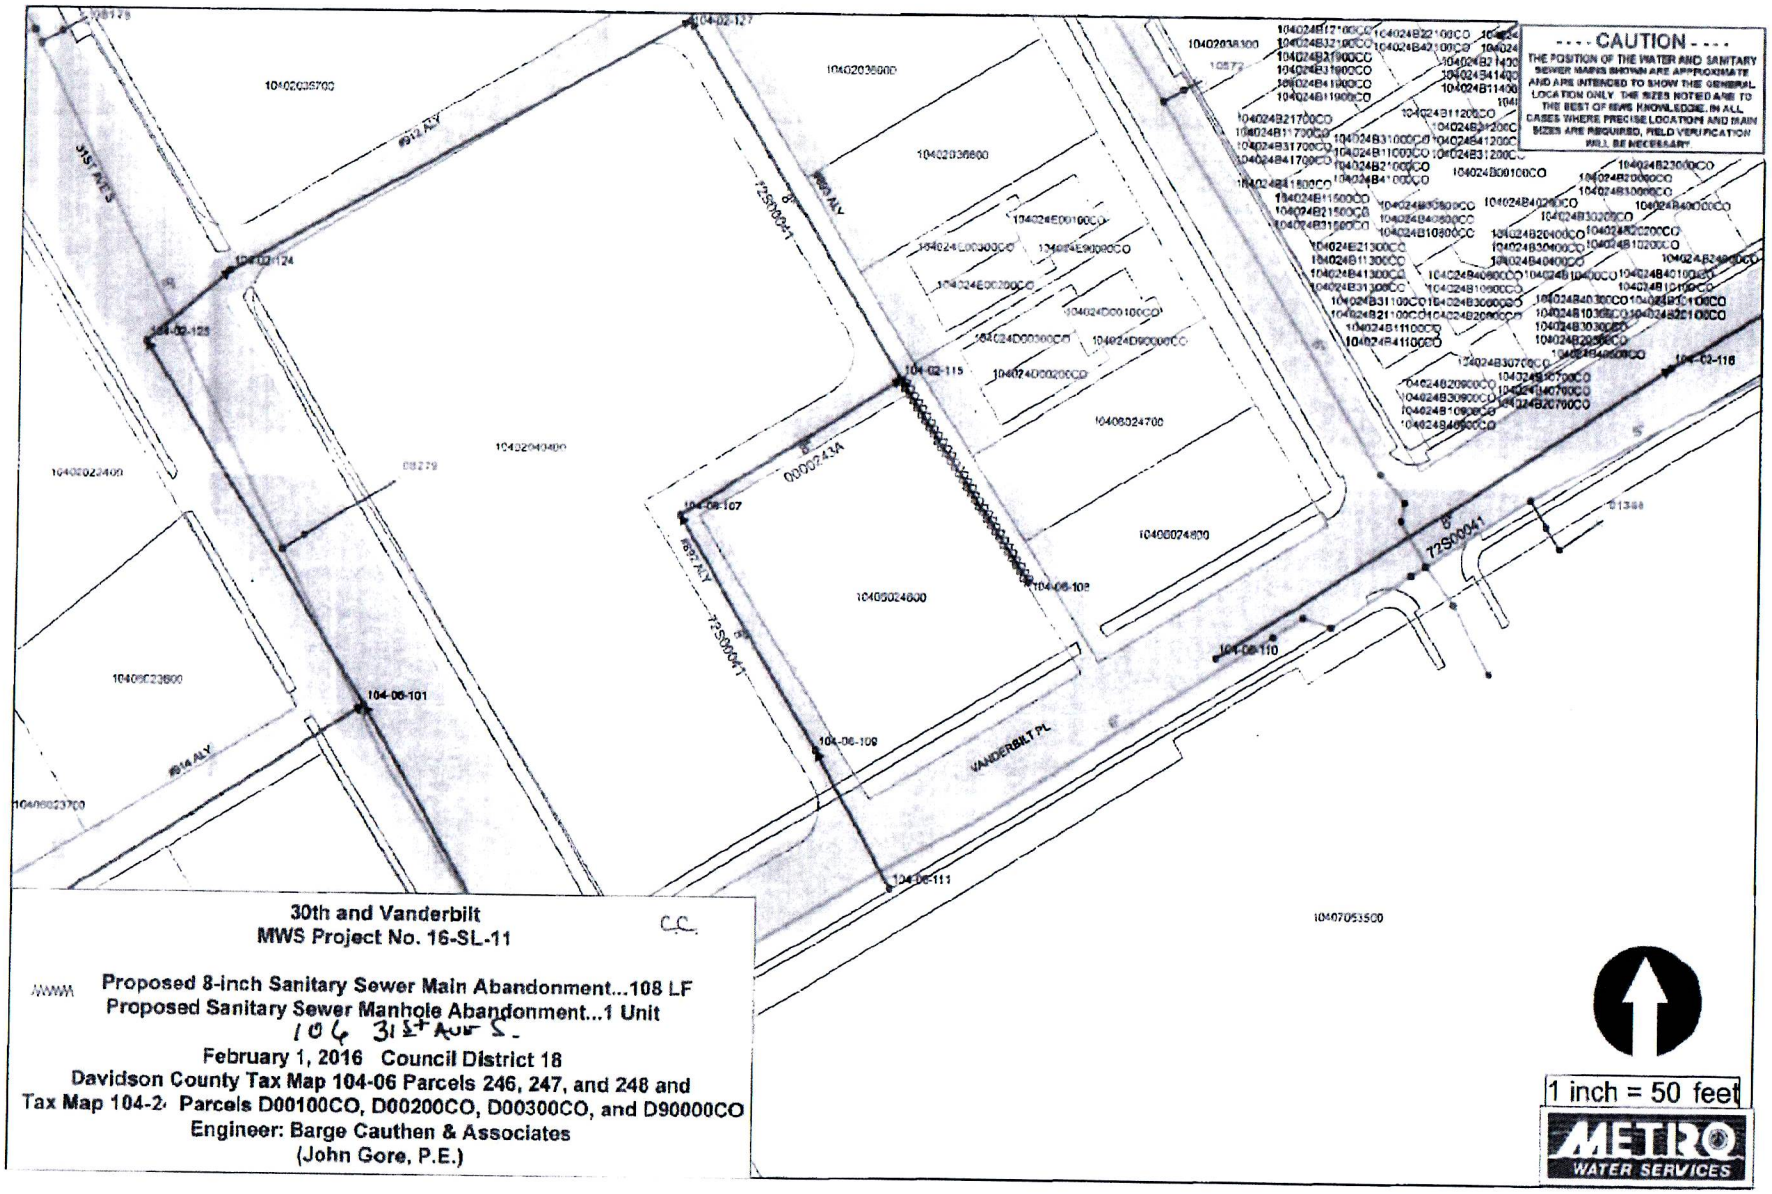

30th and Vanderbilt
MWS Project No. 16-SL-11

CC.

Proposed 8-inch Sanitary Sewer Main Abandonment...108 LF
Proposed Sanitary Sewer Manhole Abandonment...1 Unit
106 31st Ave S.
February 1, 2016 Council District 18
Davidson County Tax Map 104-06 Parcels 246, 247, and 248 and
Tax Map 104-2 Parcels D00100CO, D00200CO, D00300CO, and D90000CO
Engineer: Barge Cauthen & Associates
(John Gore, P.E.)

Exhibit 2

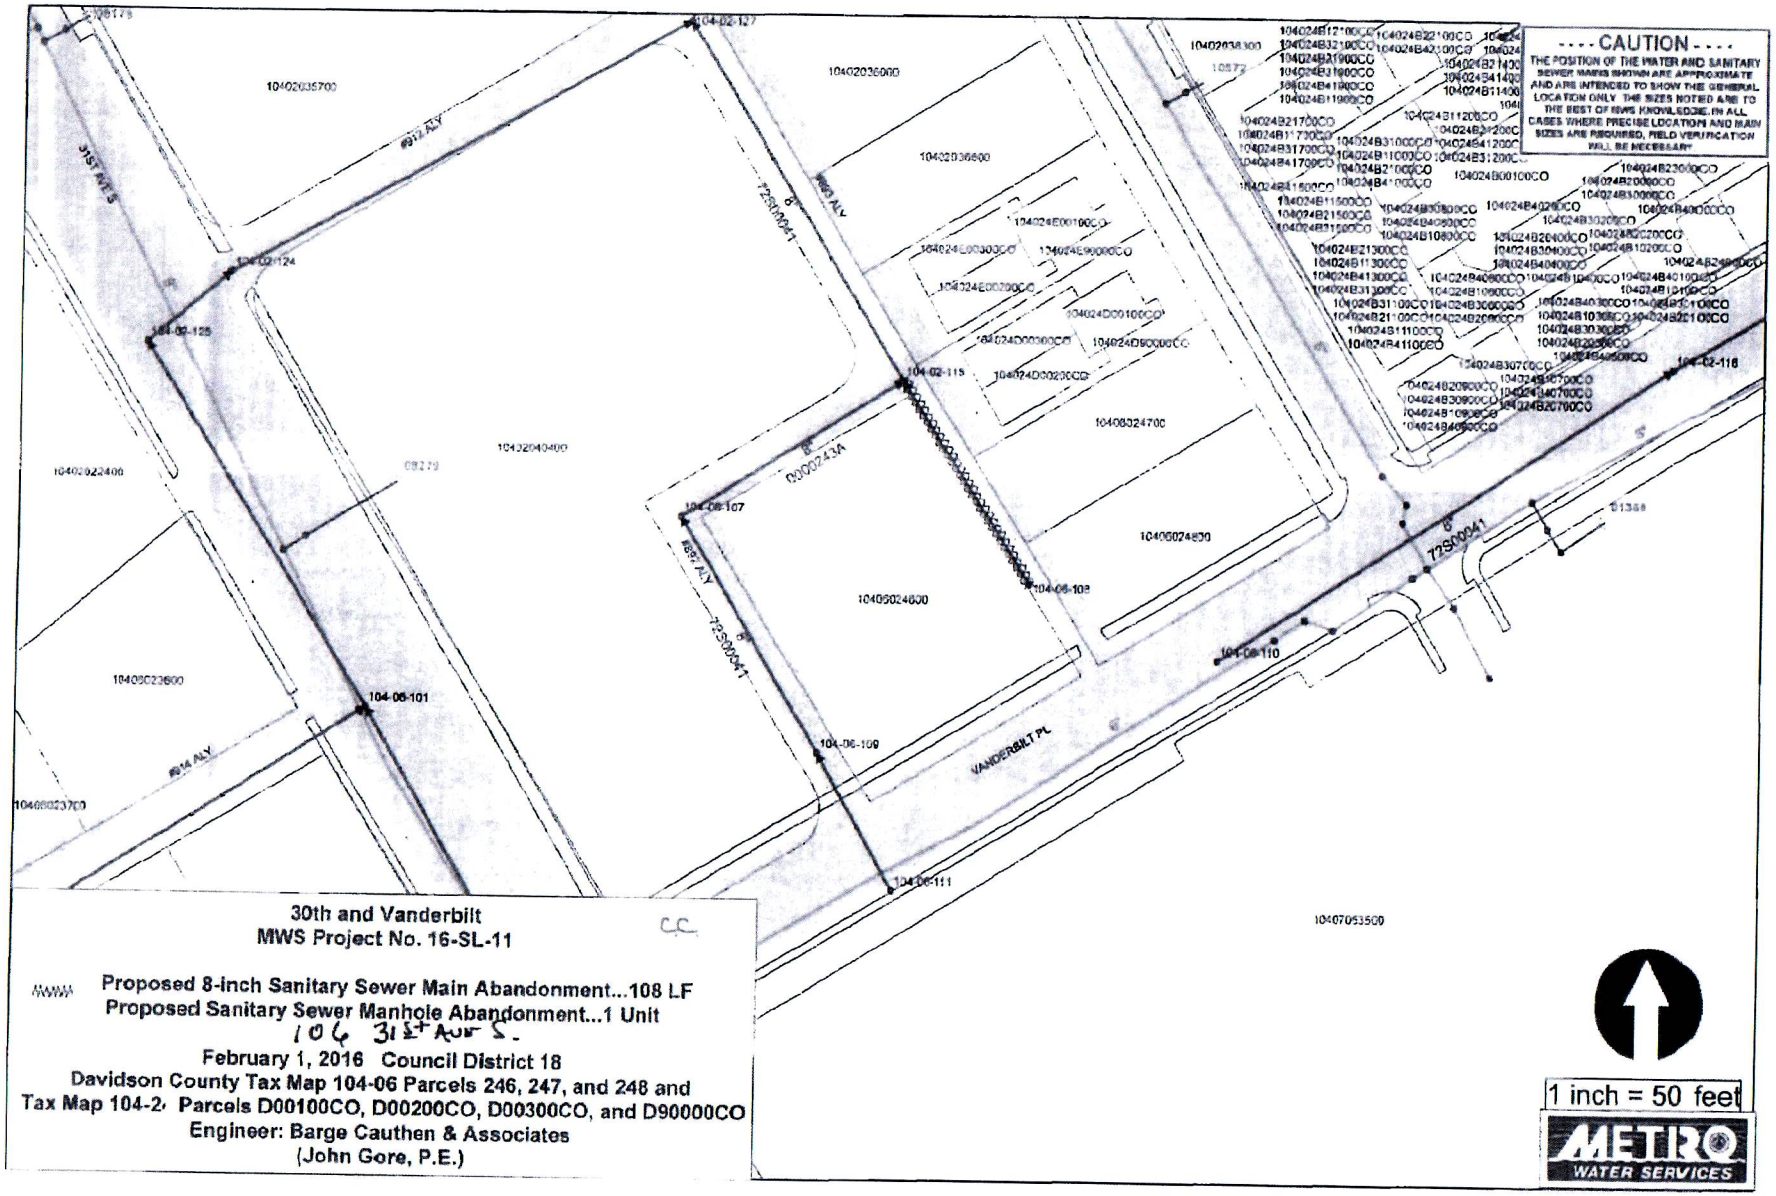

30th and Vanderbilt
MWS Project No. 16-SL-11

Proposed 8-inch Sanitary Sewer Main Abandonment...108 LF
Proposed Sanitary Sewer Manhole Abandonment...1 Unit
106 31st Ave S.
February 1, 2016 Council District 18
Davidson County Tax Map 104-06 Parcels 246, 247, and 248 and
Tax Map 104-2, Parcels D00100CO, D00200CO, D00300CO, and D90000CO
Engineer: Barge Cauthen & Associates
(John Gore, P.E.)