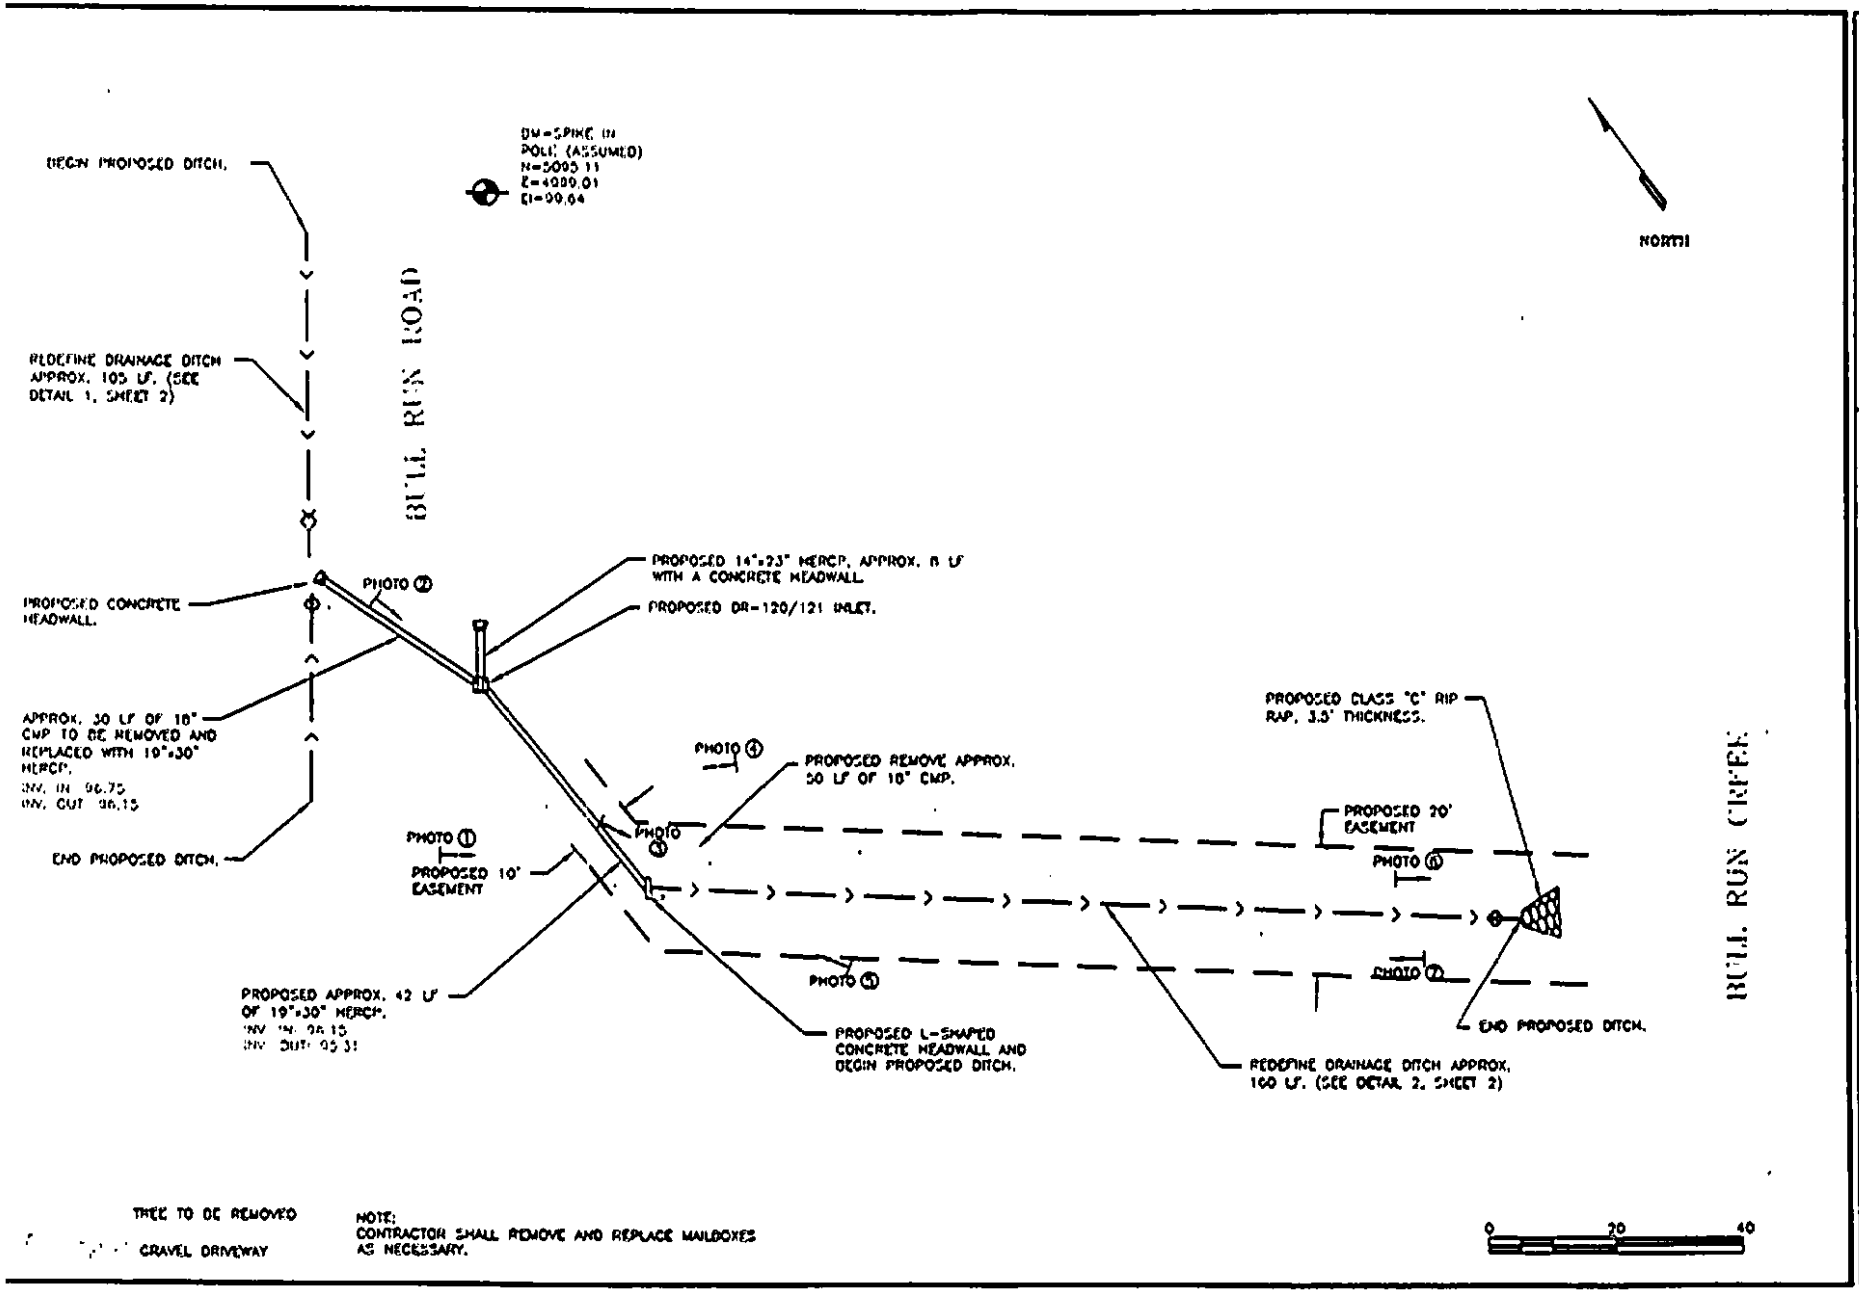

4641 BULL RUN ROAD
02-S-0213

amec

SITE PLAN