Exhibit 1

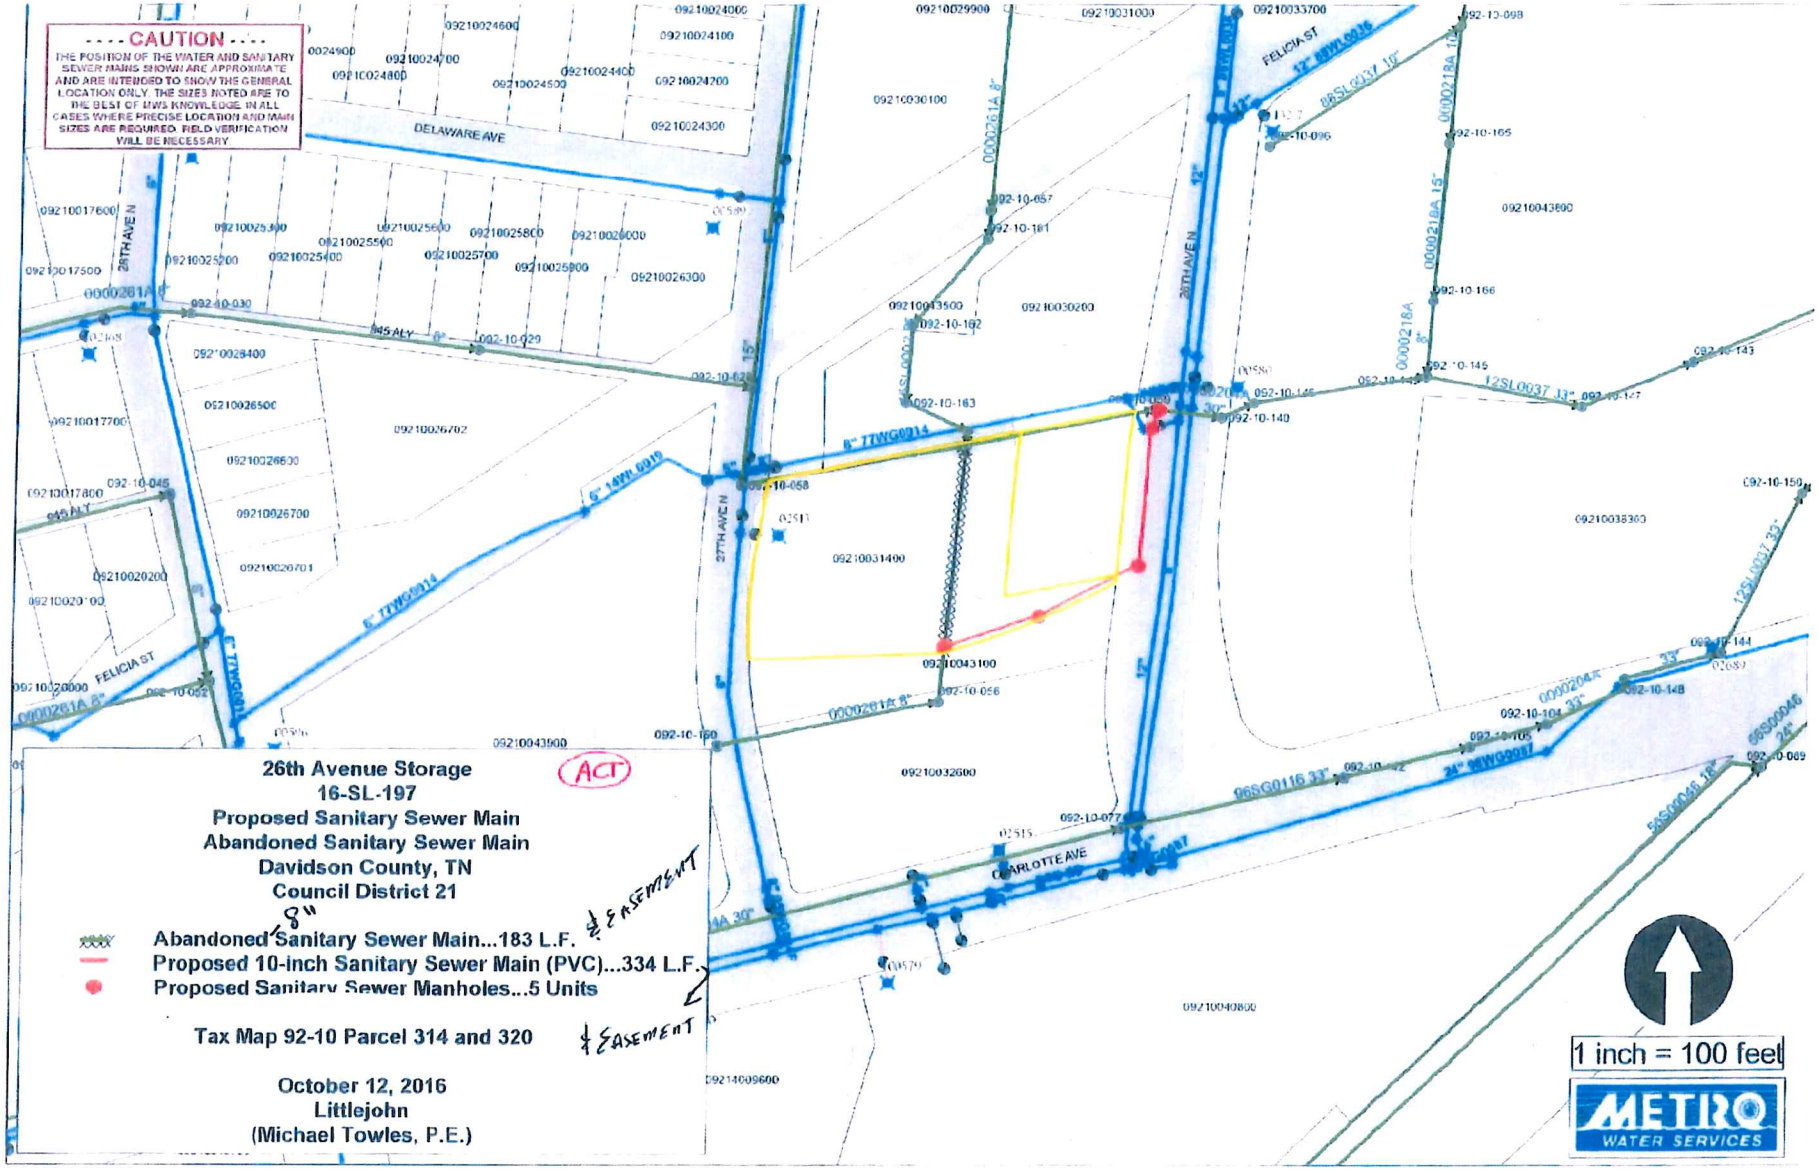
- - - - CAUTION - - - -
THE POSITION OF THE WATER AND SANITARY SEWER MAINS SHOWN ARE APPROXIMATE AND ARE INTENDED TO SHOW THE GENERAL LOCATION ONLY. THE SIZES NOTED ARE TO THE BEST OF DWS KNOWLEDGE. IN ALL CASES WHERE PRECISE LOCATION AND MAIN SIZES ARE REQUIRED, FIELD VERIFICATION WILL BE NECESSARY.
DELAWARE AVE
FELICIA ST
26TH AVE N
27TH AVE N
CHARLOTTE AVE
26th Avenue Storage
16-SL-197
Proposed Sanitary Sewer Main
Abandoned Sanitary Sewer Main
Davidson County, TN
Council District 21
Abandoned Sanitary Sewer Main...183 L.F.
Proposed 10-inch Sanitary Sewer Main (PVC)...334 L.F.
Proposed Sanitary Sewer Manholes...5 Units
Tax Map 92-10 Parcel 314 and 320
October 12, 2016
Littlejohn
(Michael Towles, P.E.)
ACT
1 inch = 100 feet
METRO
WATER SERVICES