Exhibit 1

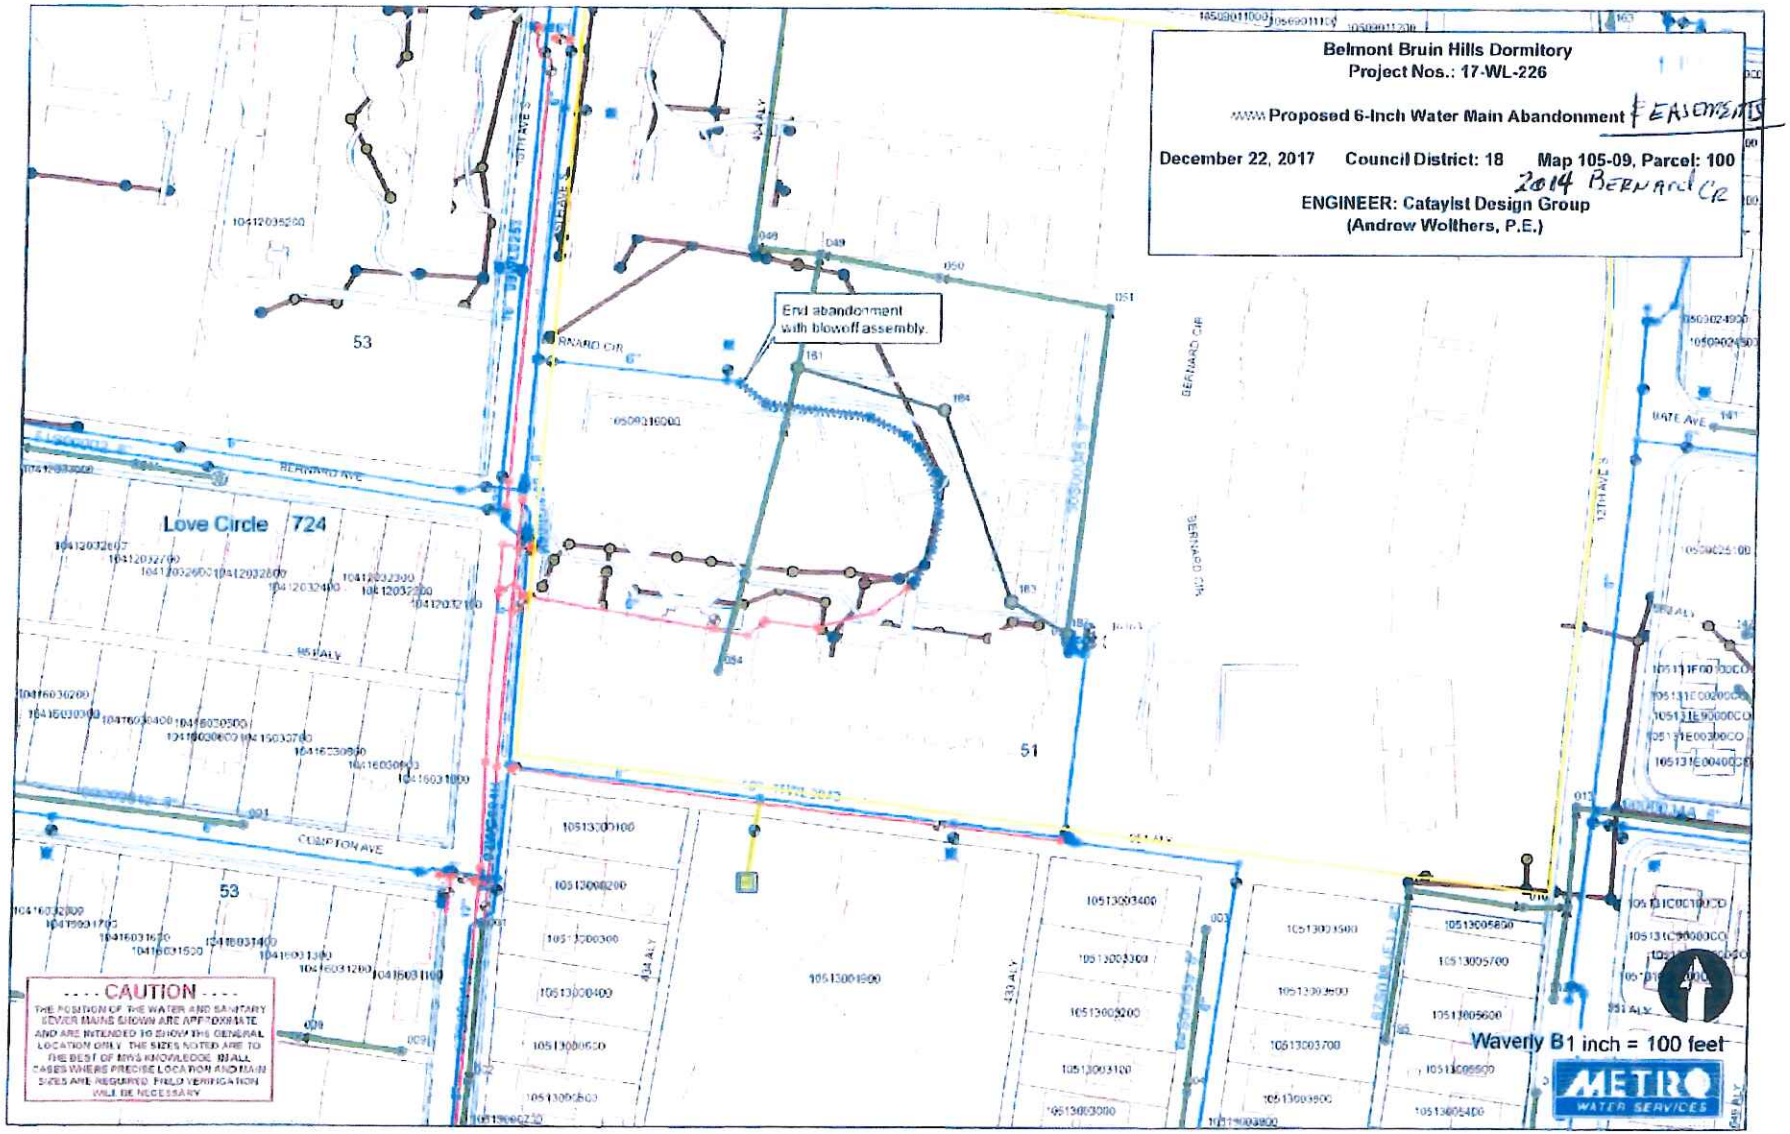

Belmont Bruin Hills Dormitory
Project Nos.: 17-WL-226
Proposed 6-Inch Water Main Abandonment & EASEMENTS
December 22, 2017
Council District: 18
Map 105-09, Parcel: 100
2014 Bernard Cir
ENGINEER: Catayist Design Group
(Andrew Wolthers, P.E.)
End abandonment with blowoff assembly.
Love Circle 724
53
51
BERNARD AVE
COMPTON AVE
BERNARD CIR
12TH AVE S
BATE AVE
434 ALY
430 ALY
- - - - CAUTION - - - -
THE POSITION OF THE WATER AND SANITARY SEWER MAINS SHOWN ARE APPROXIMATE AND ARE INTENDED TO SHOW THE GENERAL LOCATION ONLY. THE SIZES NOTED ARE TO THE BEST OF MWS KNOWLEDGE. IN ALL CASES WHERE PRECISE LOCATION AND MAIN SIZES ARE REQUIRED, FIELD VERIFICATION WILL BE NECESSARY
Waverly B
1 inch = 100 feet
METRO WATER SERVICES