Exhibit 1

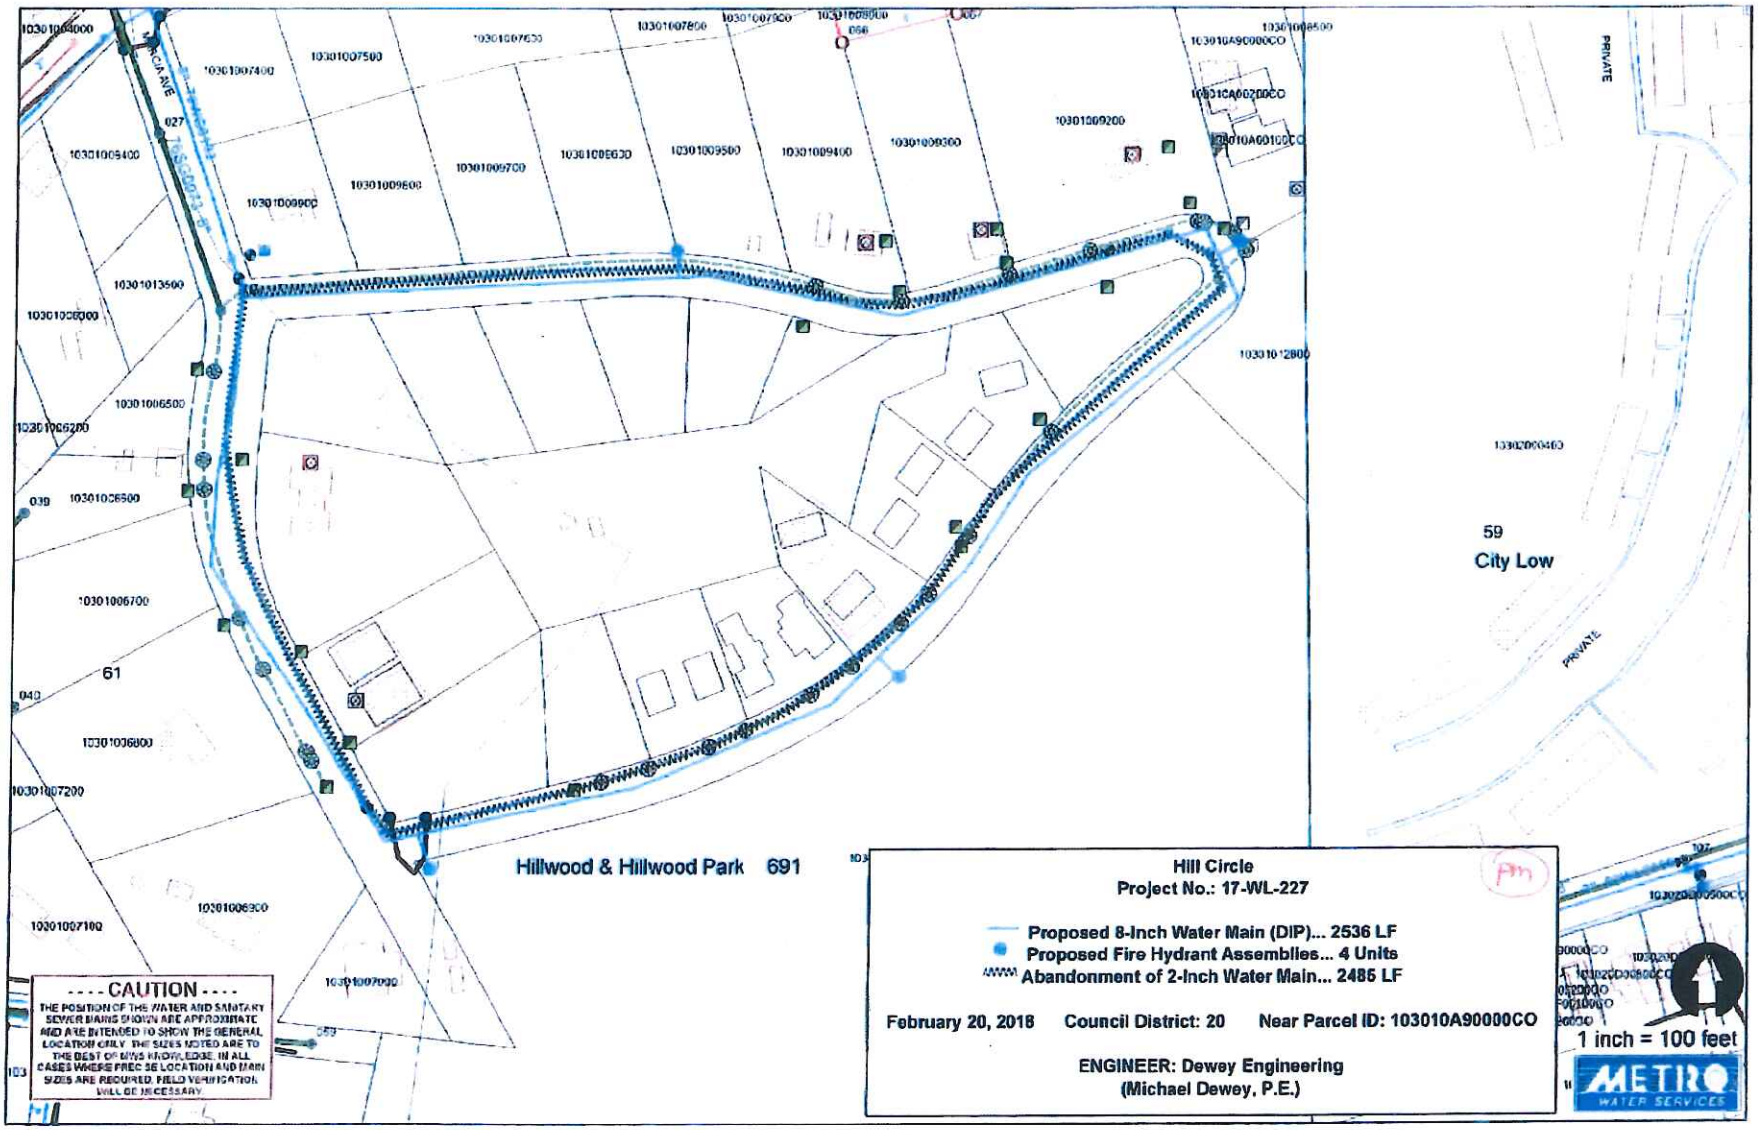
Hillwood & Hillwood Park 691
61
59
City Low
PRIVATE
PRIVATE
Hill Circle
Project No.: 17-WL-227
Proposed 8-Inch Water Main (DIP)... 2536 LF
Proposed Fire Hydrant Assemblies... 4 Units
Abandonment of 2-Inch Water Main... 2485 LF
February 20, 2018
Council District: 20
Near Parcel ID: 103010A90000CO
ENGINEER: Dewey Engineering
(Michael Dewey, P.E.)
1 inch = 100 feet
METRO WATER SERVICES
---- CAUTION ----
THE POSITION OF THE WATER AND SANITARY SEWER MAINS SHOWN ARE APPROXIMATE AND ARE INTENDED TO SHOW THE GENERAL LOCATION ONLY. THE SIZES NOTED ARE TO THE BEST OF MYS KNOWLEDGE. IN ALL CASES WHERE FREC 36 LOCATION AND MAIN SIZES ARE REQUIRED, FIELD VERIFICATION WILL BE NECESSARY.