Exhibit 1

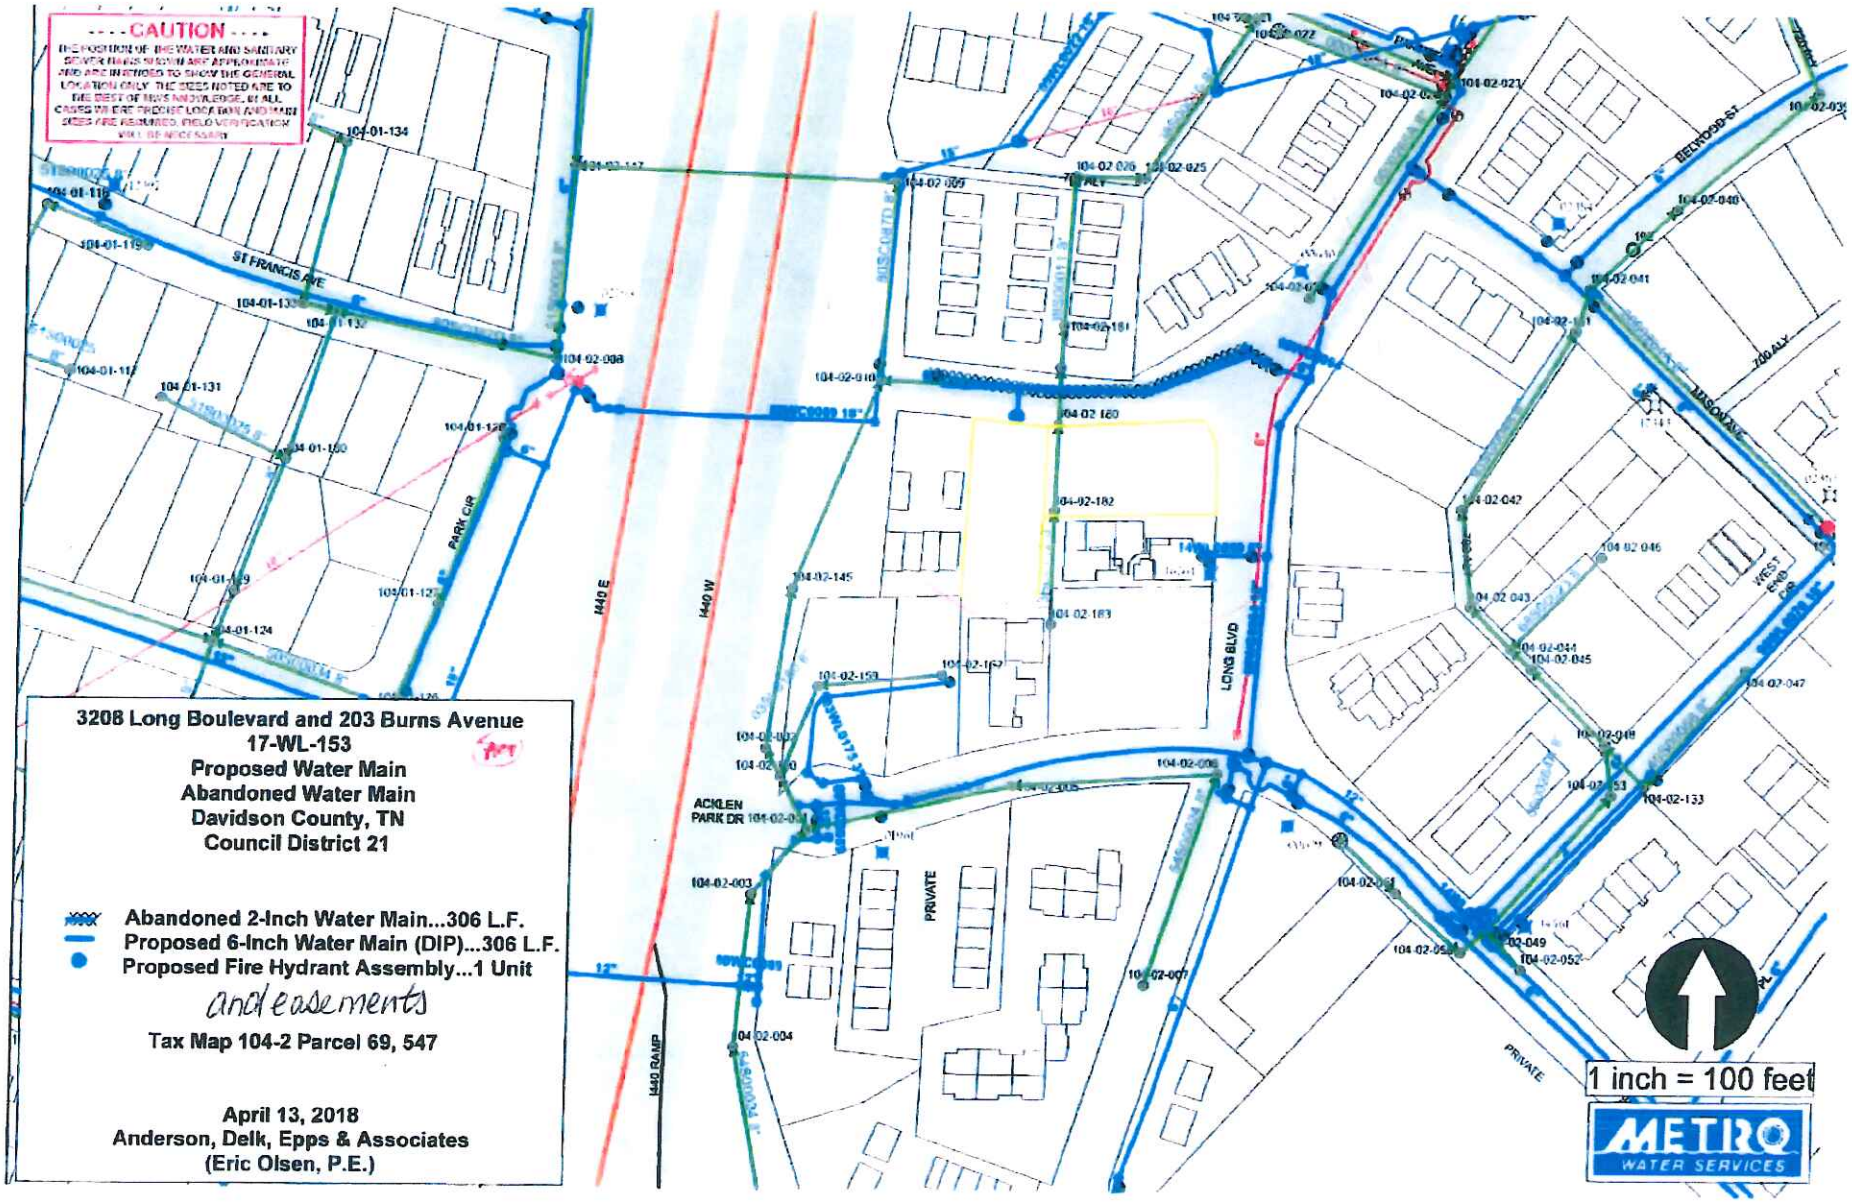

CAUTION
THE POSITION OF THE WATER AND SANITARY SEWER MAINS SHOWN ARE APPROXIMATE AND ARE INTENDED TO SHOW THE GENERAL LOCATION ONLY. THE SIZES NOTED ARE TO THE BEST OF MWS KNOWLEDGE. IN ALL CASES WHERE PRECISE LOCATION AND MAIN SIZES ARE REQUIRED, FIELD VERIFICATION WILL BE NECESSARY
3208 Long Boulevard and 203 Burns Avenue
17-WL-153
Proposed Water Main
Abandoned Water Main
Davidson County, TN
Council District 21
Abandoned 2-Inch Water Main...306 L.F.
Proposed 6-Inch Water Main (DIP)...306 L.F.
Proposed Fire Hydrant Assembly...1 Unit
and easements
Tax Map 104-2 Parcel 69, 547
April 13, 2018
Anderson, Delk, Epps & Associates
(Eric Olsen, P.E.)
ST FRANCIS AVE
PARK CIR
I440 E
I440 W
I440 RAMP
LONG BLVD
ACKLEN PARK DR
PRIVATE
BELWOOD ST
MASON AVE
WEST END CIR
1 inch = 100 feet
METRO WATER SERVICES