Exhibit 1

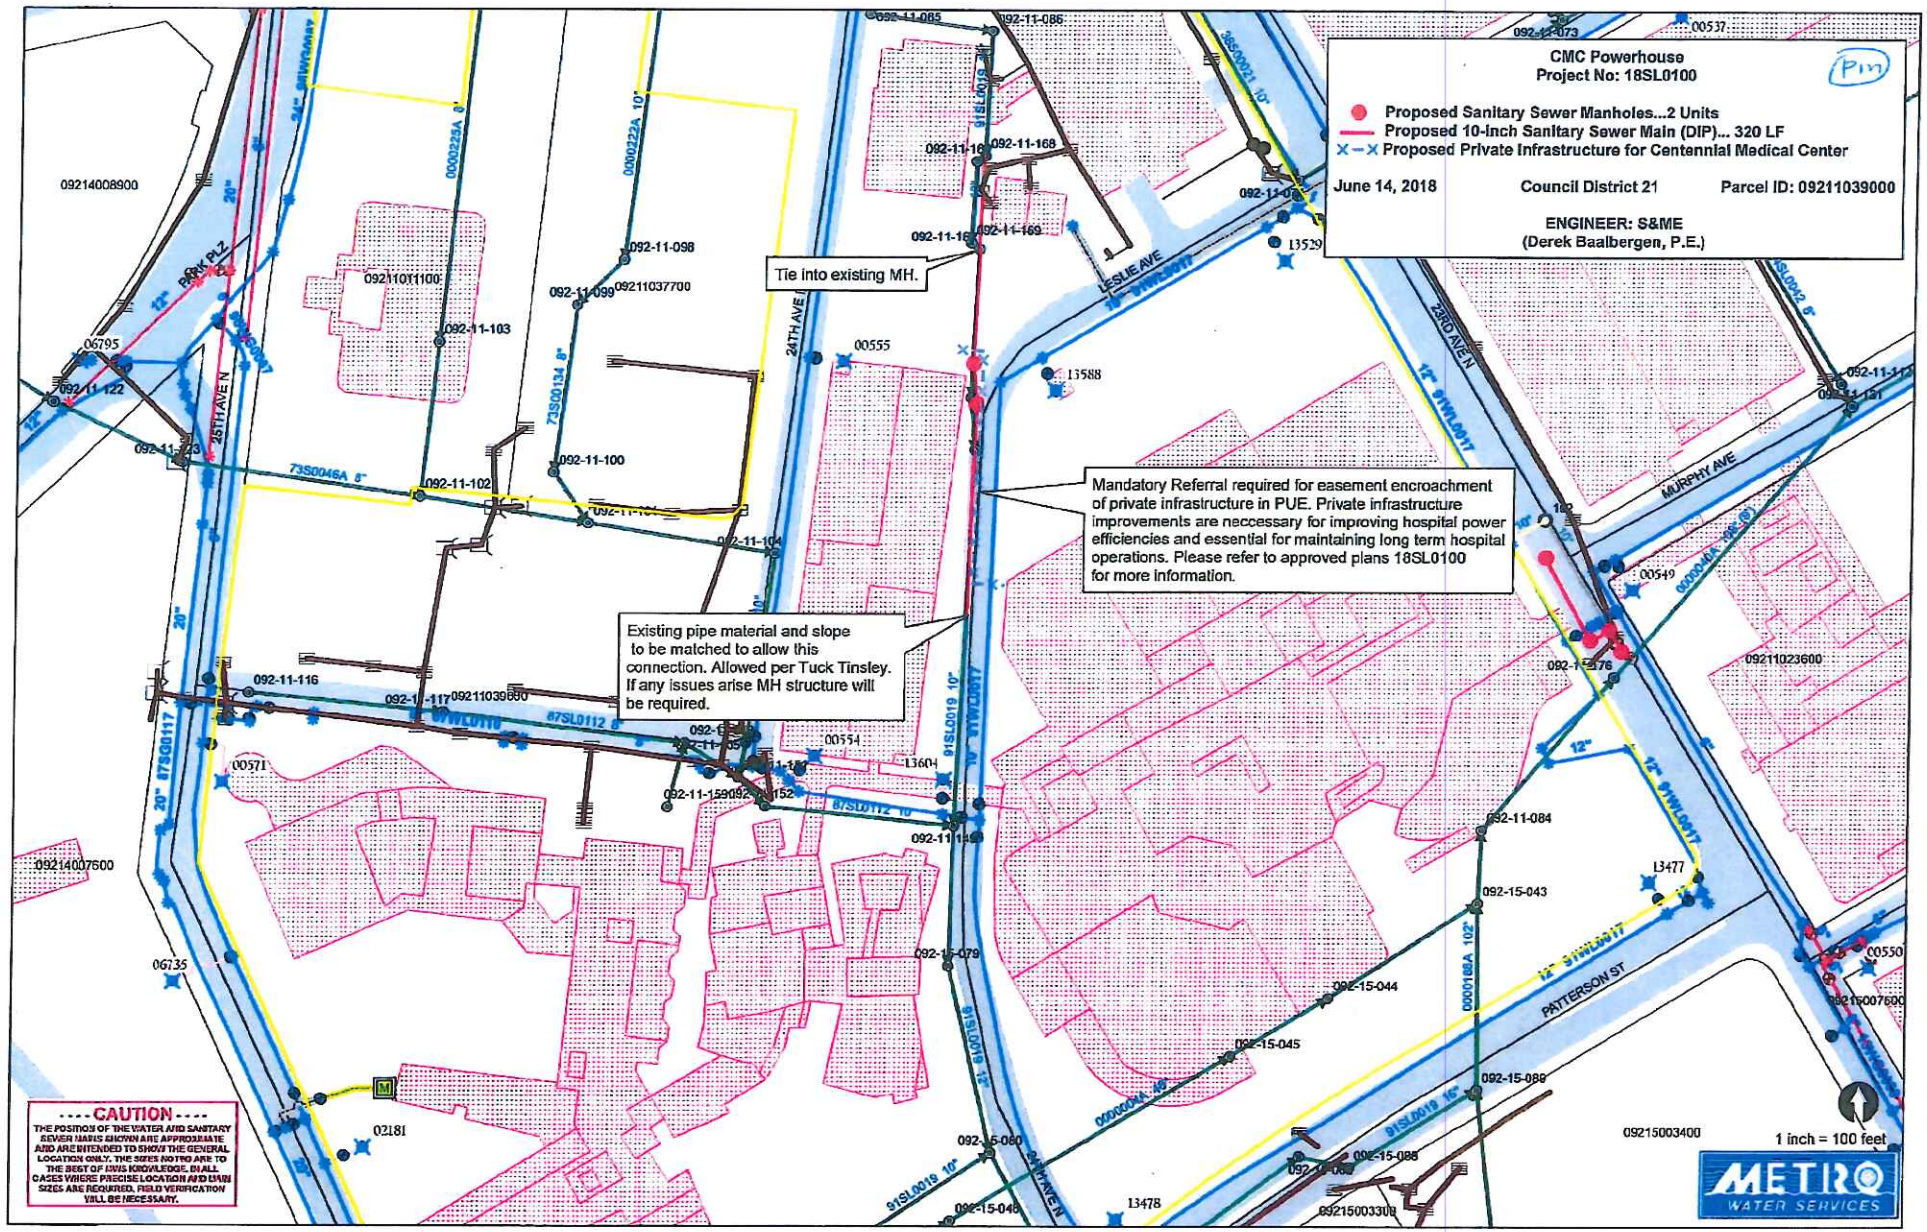
CMC Powerhouse
Project No: 18SL0100
Proposed Sanitary Sewer Manholes...2 Units
Proposed 10-Inch Sanitary Sewer Main (DIP)... 320 LF
Proposed Private Infrastructure for Centennial Medical Center
June 14, 2018
Council District 21
Parcel ID: 09211039000
ENGINEER: S&ME
(Derek Baalbergen, P.E.)
Tie into existing MH.
Mandatory Referral required for easement encroachment of private infrastructure in PUE. Private infrastructure improvements are neccessary for improving hospital power efficiencies and essential for maintaining long term hospital operations. Please refer to approved plans 18SL0100 for more information.
Existing pipe material and slope to be matched to allow this connection. Allowed per Tuck Tinsley. If any issues arise MH structure will be required.
24TH AVE N
25TH AVE N
23RD AVE N
LESLIE AVE
MURPHY AVE
PATTERSON ST
PRK PLZ
1 inch = 100 feet
METRO WATER SERVICES
---- CAUTION ----
THE POSITIONS OF THE WATER AND SANITARY SEWER MAINS SHOWN ARE APPROXIMATE AND ARE INTENDED TO SHOW THE GENERAL LOCATION ONLY. THE SIZES NOTED ARE TO THE BEST OF MWS KNOWLEDGE. IN ALL CASES WHERE PRECISE LOCATION AND MAIN SIZES ARE REQUIRED, FIELD VERIFICATION WILL BE NECESSARY.