Exhibit 1

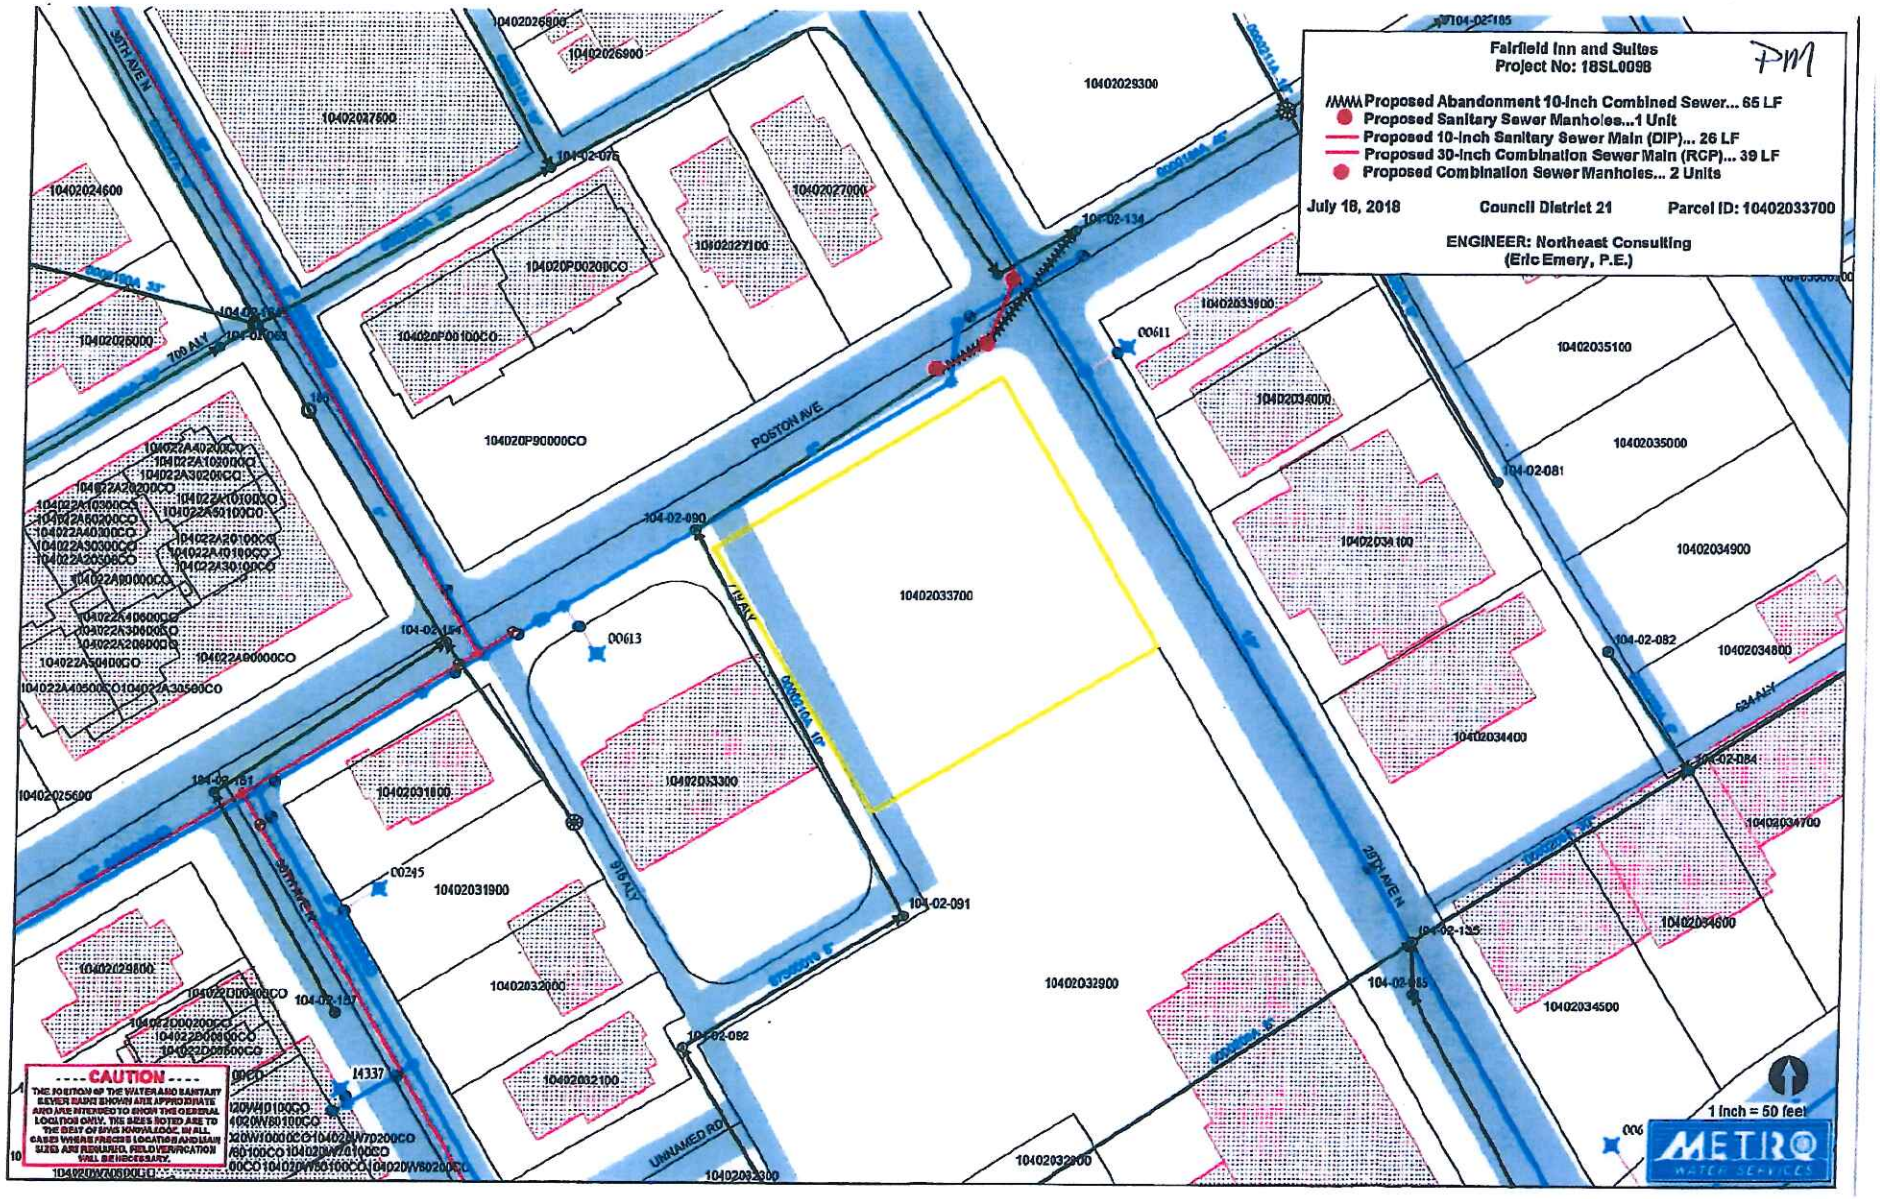

Fairfield Inn and Suites
Project No: 18SL009B
PM
Proposed Abandonment 10-Inch Combined Sewer... 65 LF
Proposed Sanitary Sewer Manholes...1 Unit
Proposed 10-Inch Sanitary Sewer Main (DIP)... 26 LF
Proposed 30-Inch Combination Sewer Main (RCP)... 39 LF
Proposed Combination Sewer Manholes... 2 Units
July 18, 2018
Council District 21
Parcel ID: 10402033700
ENGINEER: Northeast Consulting
(Eric Emery, P.E.)
POSTON AVE
UNNAMED RD
700 ALY
916 ALY
29TH AVE N
30TH AVE N
634 ALY
10402033700
10402029300
10402027600
10402027000
10402027100
10402026800
10402026900
10402024600
10402026000
10402025600
10402029800
10402031800
10402031900
10402032000
10402032100
10402032300
10402032900
10402033900
10402034000
10402034100
10402034400
10402034500
10402034600
10402034700
10402034800
10402034900
10402035000
10402035100
104-02-090
104-02-091
104-02-092
104-02-081
104-02-082
104-02-084
104-02-135
104-02-185
104-02-134
104-02-154
104-02-151
104-02-157
104-02-075
00613
00245
00611
14337
1 inch = 50 feet
METRO
WATER SERVICES
CAUTION