Exhibit 1

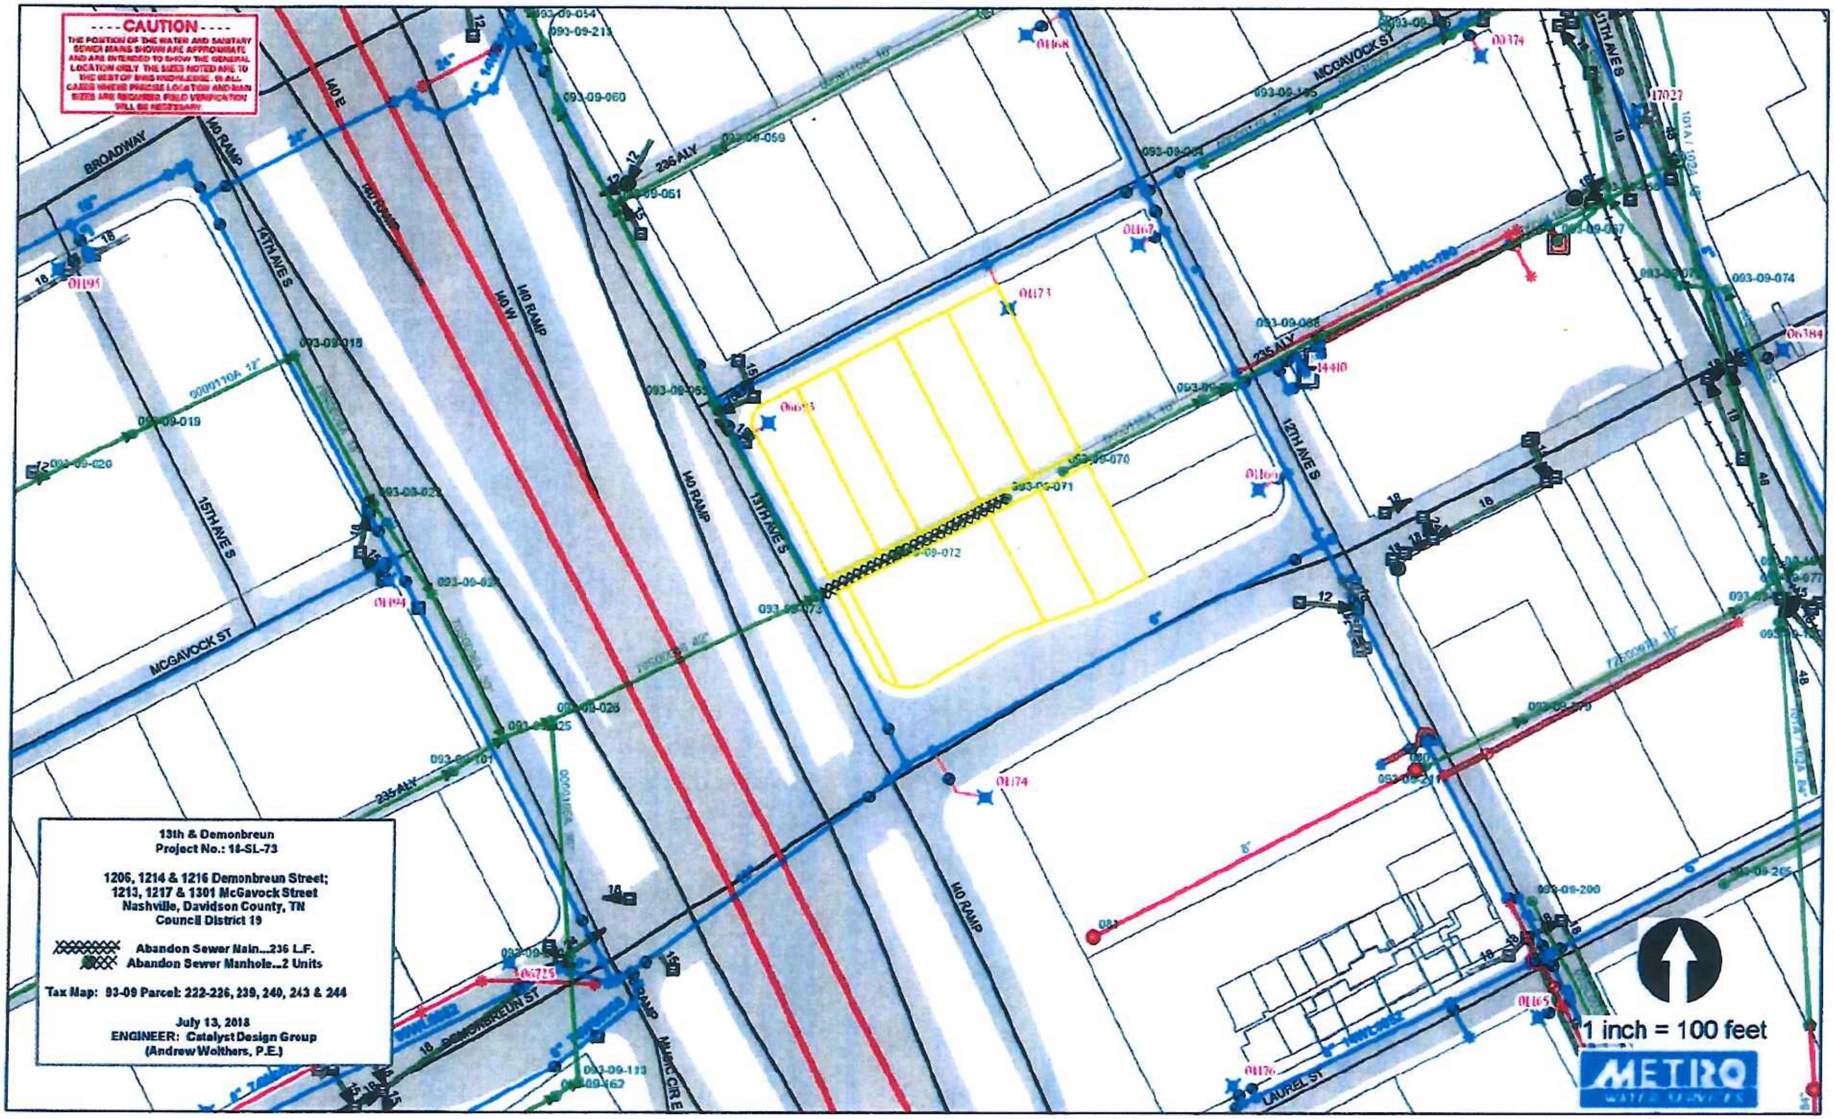
- - - - CAUTION - - - -
13th & Demonbreun
Project No.: 18-SL-73
1206, 1214 & 1216 Demonbreun Street;
1213, 1217 & 1301 McGavock Street
Nashville, Davidson County, TN
Council District 19
Abandon Sewer Main...236 L.F.
Abandon Sewer Manhole...2 Units
Tax Map: 93-09 Parcel: 222-226, 239, 240, 243 & 244
July 13, 2018
ENGINEER: Catalyst Design Group
(Andrew Wolthers, P.E.)
1 inch = 100 feet
BROADWAY
MCGAVOCK ST
DEMONBREUN ST
LAUREL ST
14TH AVE S
15TH AVE S
13TH AVE S
12TH AVE S
I40 RAMP
I40 W
I40 E
235 ALY
236 ALY
METRO