Exhibit 1

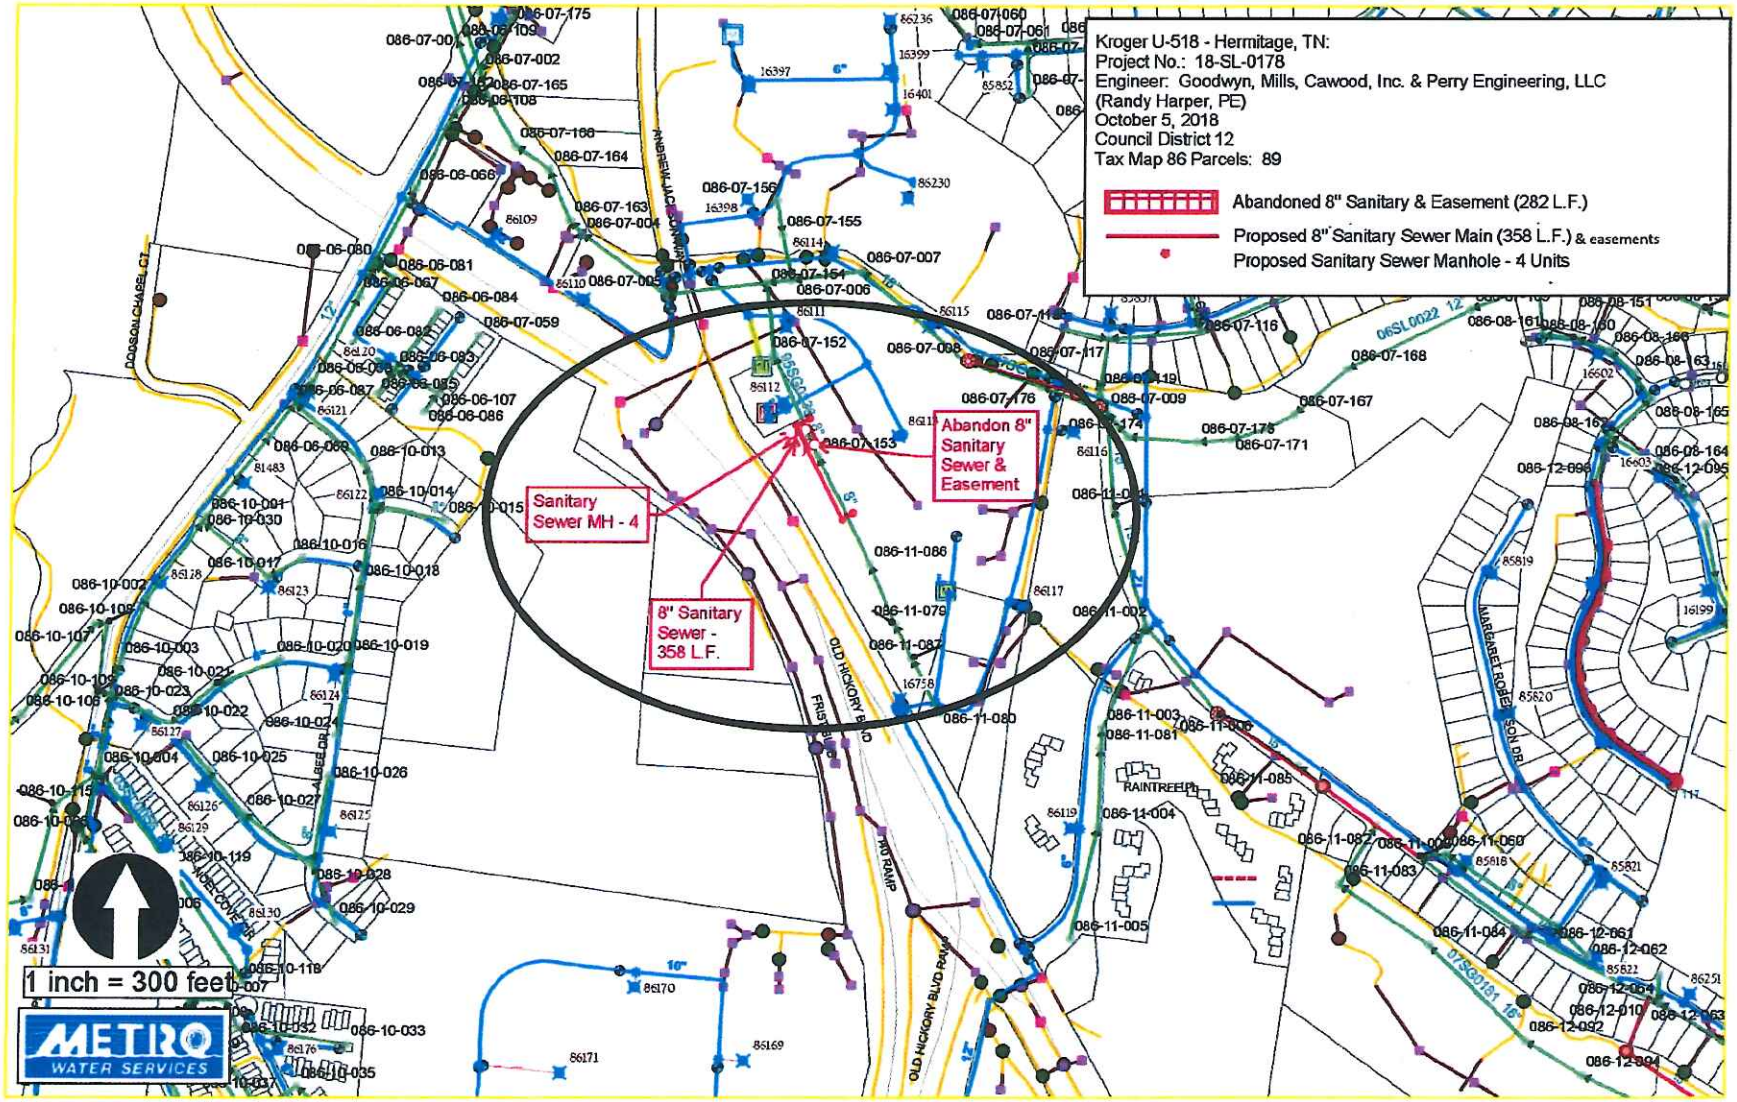
Kroger U-518 - Hermitage, TN:
Project No.: 18-SL-0178
Engineer: Goodwyn, Mills, Cawood, Inc. & Perry Engineering, LLC
(Randy Harper, PE)
October 5, 2018
Council District 12
Tax Map 86 Parcels: 89
Abandoned 8" Sanitary & Easement (282 L.F.)
Proposed 8" Sanitary Sewer Main (358 L.F.) & easements
Proposed Sanitary Sewer Manhole - 4 Units
Abandon 8" Sanitary Sewer & Easement
Sanitary Sewer MH - 4
8" Sanitary Sewer - 358 L.F.
1 inch = 300 feet
METRO WATER SERVICES