Exhibit 1

# Abandon Sewer and Easement
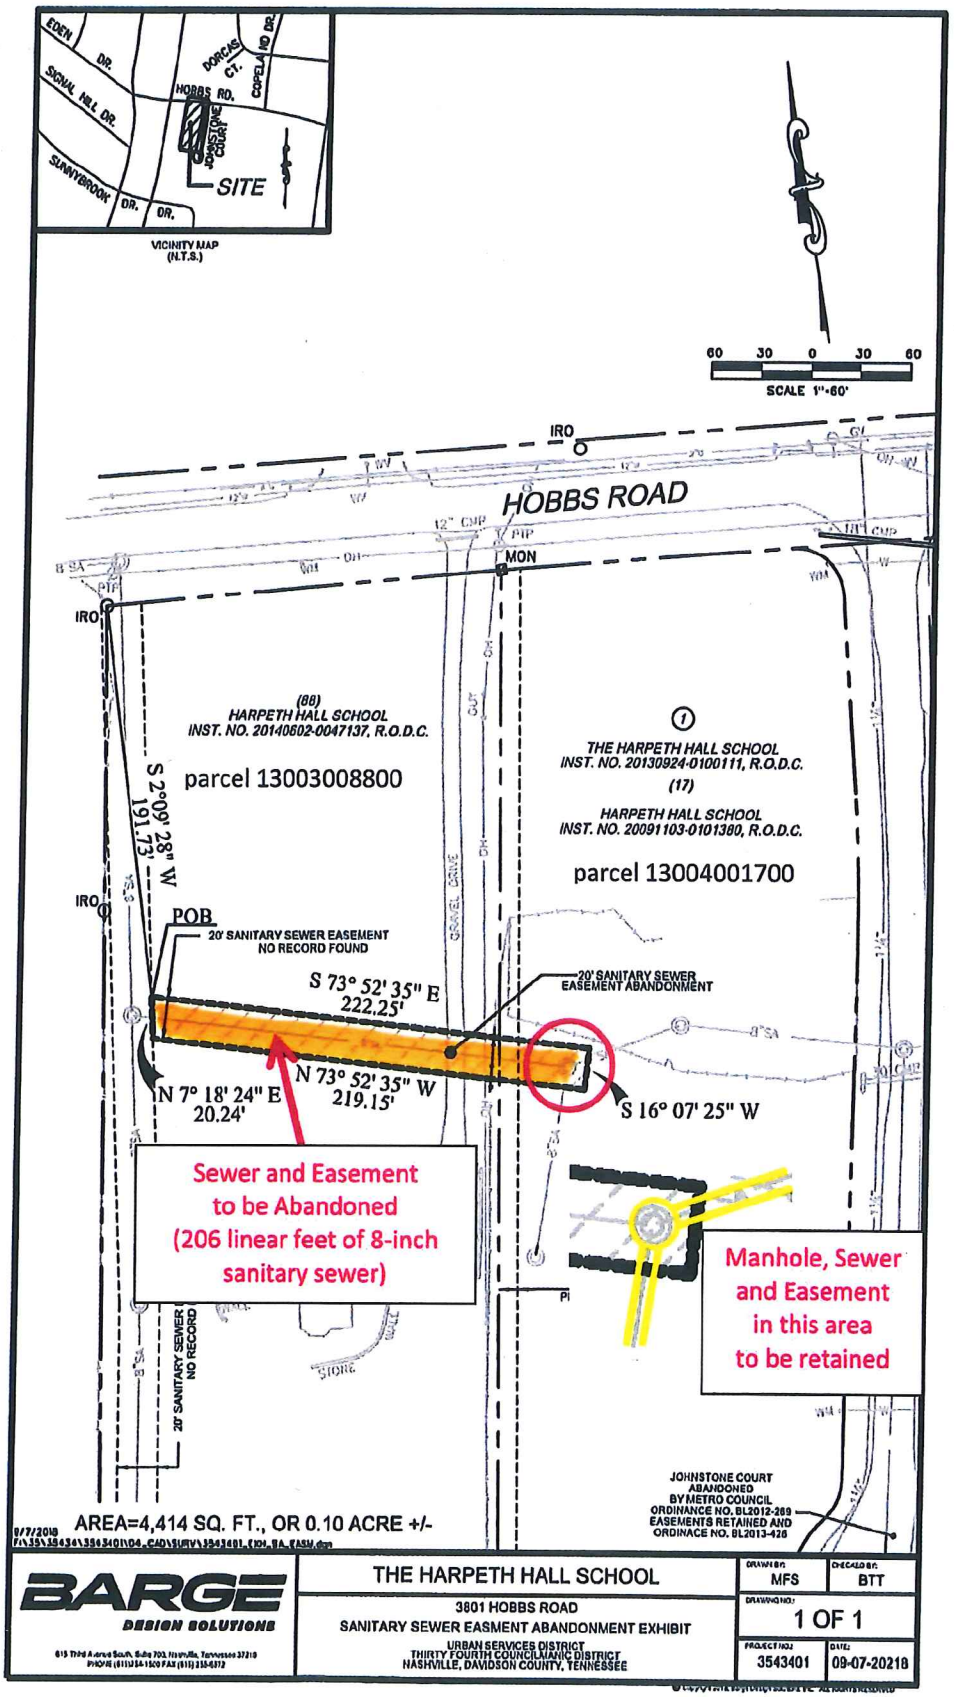
*Harpeth Hall School property*