Exhibit 1

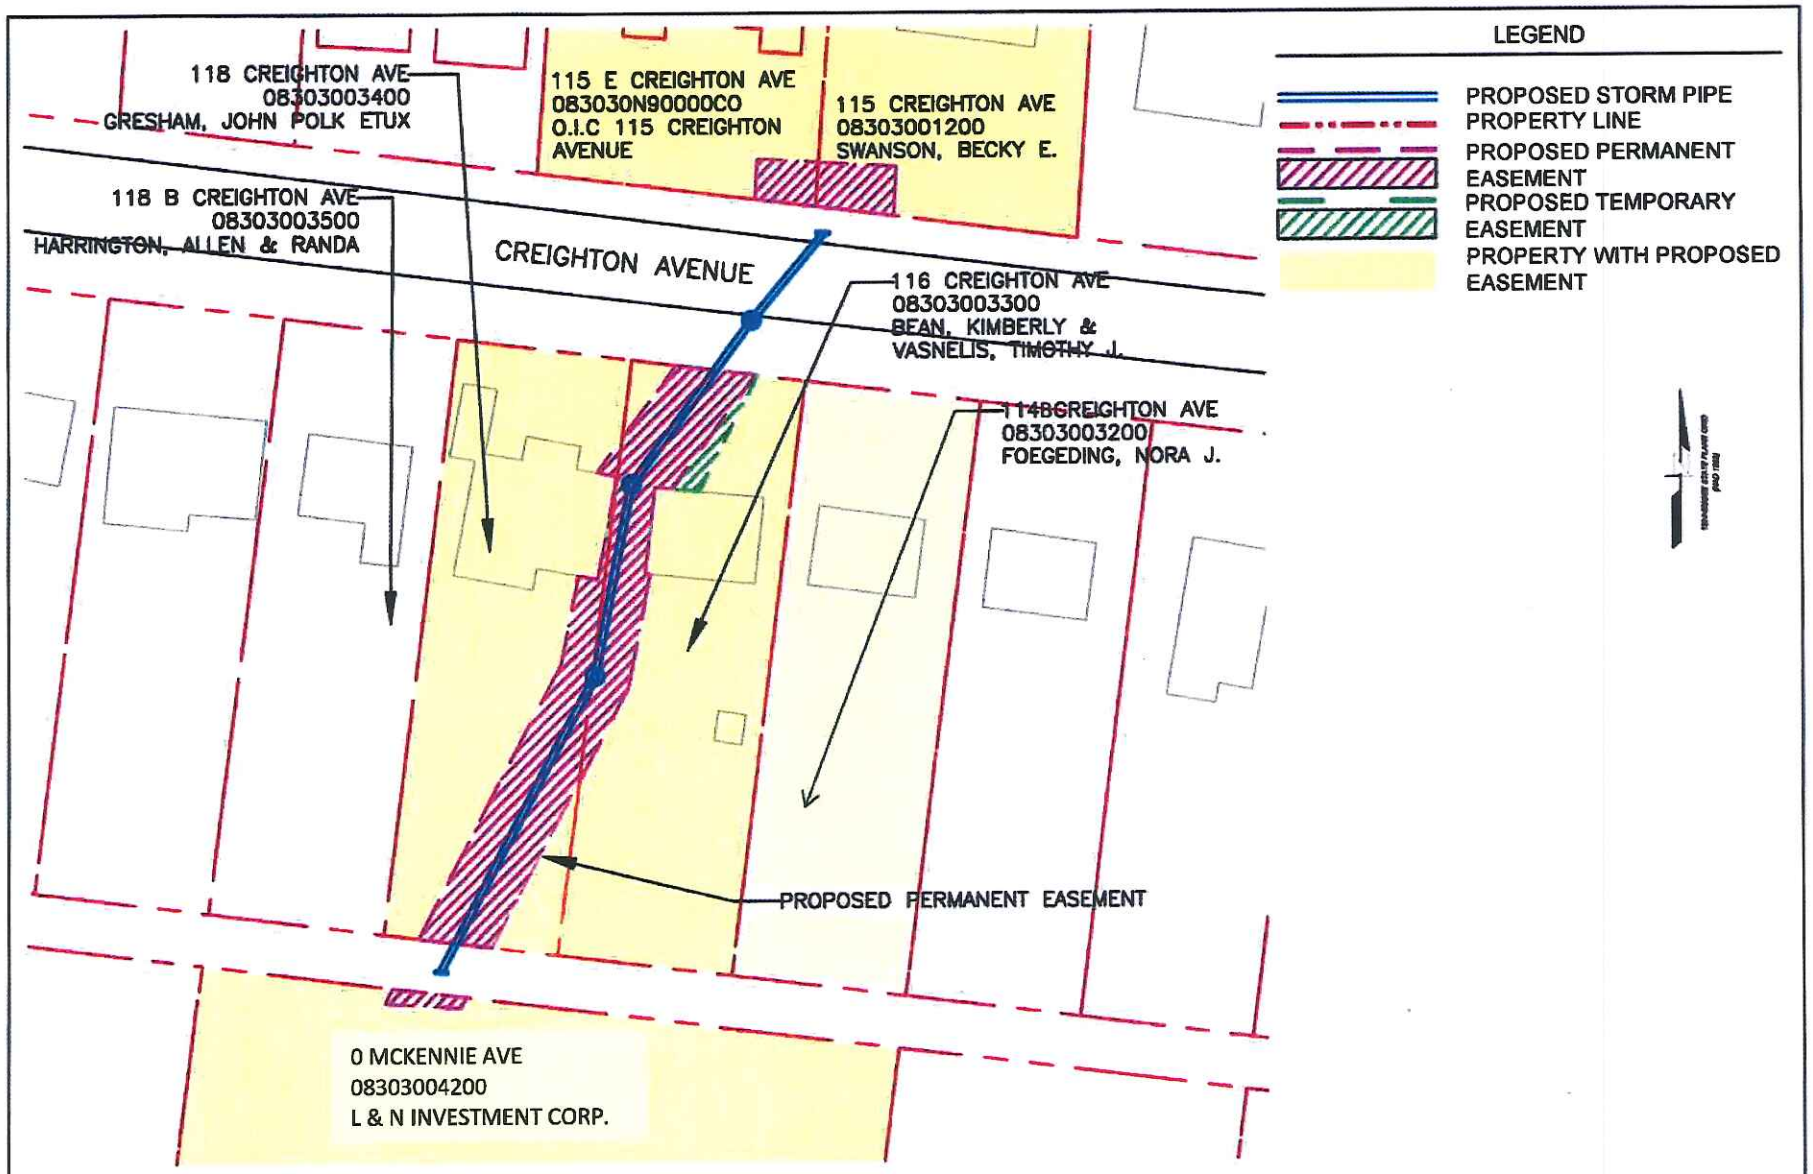

Civil Engineers

Barge Cauthen & ASSOCIATES

6606 CHARLOTTE PIKE, STE 210
NASHVILLE, TENNESSEE 37209
615.356.9011 PHONE
615.352.8737 FAX

CLIENT
METRO WATER SERVICES, DIVISION OF STORMWATER

PROPOSED EASEMENT EXHIBIT

CREIGHTON AVENUE
METRO PROJECT NO: 19-SWC-197

SCALE 1"=50'
DATE 4/25/2019
DWN BY: LCS
CHK BY: RLW

Exhibit 2

19-SWC-197 CREIGHTON AVENUE STORMWATER
PERMANENT and TEMPORARY EASEMENTS

Address	Map/Parcels	Property Owners
114 B Creighton Ave	08303003200	Nora J. Foegeding
115 Creighton Ave	08303001200	Becky E. Swanson
115 E Creighton Ave	083030N90000CO	O.I.C. 115 Creighton Avenue
116 Creighton Ave	08303003300	Timothy J. Vasnelis & Kimberly Bean
118 Creighton Ave	08303003400	John Polk Gresham EtUx
118 B Creighton Ave	08303003500	Allen & Randa Harrington
0 McKennie Ave	08303004200	L & N Investment Corp.